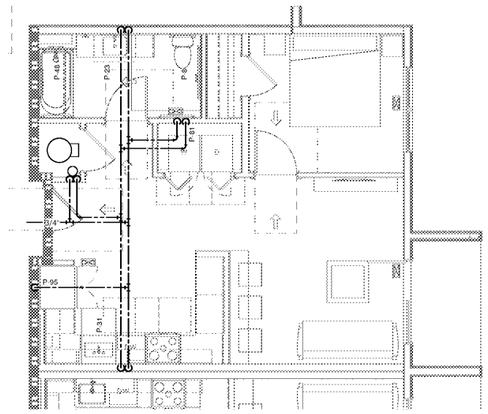

1 UNIT PLAN - A1A-BEDROOM WATER
1/4" = 1'-0"

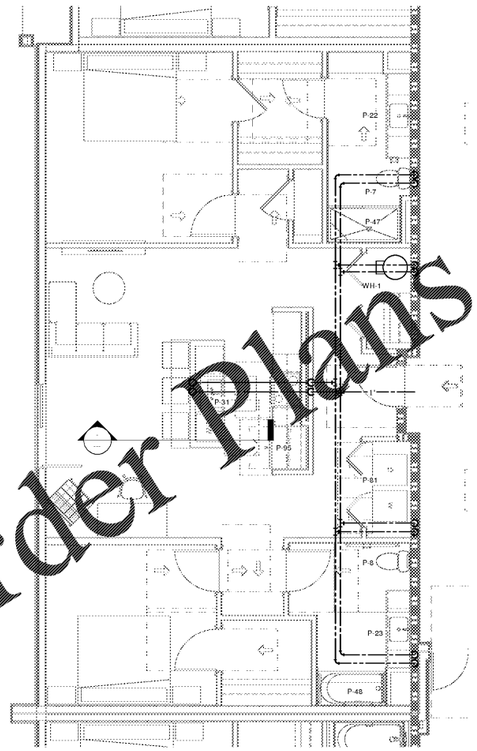

2 UNIT PLAN - B4A-BEDROOM WATER
1/4" = 1'-0"

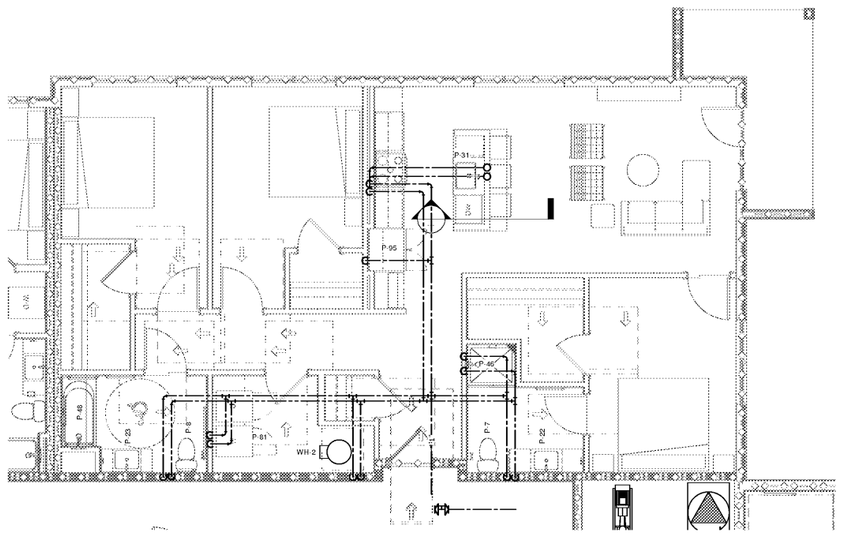

3 UNIT PLAN - C1A-BEDROOM WATER
1/4" = 1'-0"

Order Plans @ WWW.LDILine.com

Cuhaci & Peterson
Architects Engineers Planners
1925 Prospect Ave.
Orlando, FL 32814
P (407) 661-9100
F (407) 661-9101
www.cp-pa.com

OHM
ARCHITECTS ENGINEERS PLANNERS
205 SW Avenue Beach Suite 118
Alachua, FL 32615
PH: 386.462.2161 F: 877.546.3005
OHMADVISORS.COM

CLIENT NAME
CLIENT NAME

PROJECT NAME
ROCKLEDGE MULTI-FAMILY
220 Barton Boulevard
Rockledge, FL 32955

SHEET TITLE
PLUMBING ENLARGED PLANS

NOV 03, 2015

Revision Schedule		
No.	Description	Date

PROJECT NO. 0540.19.010
DATE 20191115
DRAWN Author
CHECKED Checker

GMP PRICING SET

P413