GENERAL NOTES

1. CONTRACTOR TO PROVIDE AND INSTALL TIMER SWITCH CONTROLS IN ELECTRICAL ROOM FOR AUTOMATIC ON/OFF CONTROL OF CORRIDOR LIGHTING, CORRIDOR FANS, LIVING UNIT ENTRY SCONCES, AND EXTERIOR LANDSCAPING LIGHTING. FIELD COORDINATE EXACT QUANTITY OF TIMER SWICH CONTROLS WITH OWNER.
2. CONTRACTOR TO PROVIDE AND INSTALL SINGLE ON/OFF WATER PROOF LIGHT SWITCH LOCATED IN ELEVATOR PIT FOR PIT LIGHTING CONTROL.
3. CONTRACTOR SHALL REFER TO ARCHITECTURAL REFLECTING CEILING PLANS FOR ADDITIONAL INFORMATION ON LIGHTING LOCATIONS AND FIXTURE TYPES.

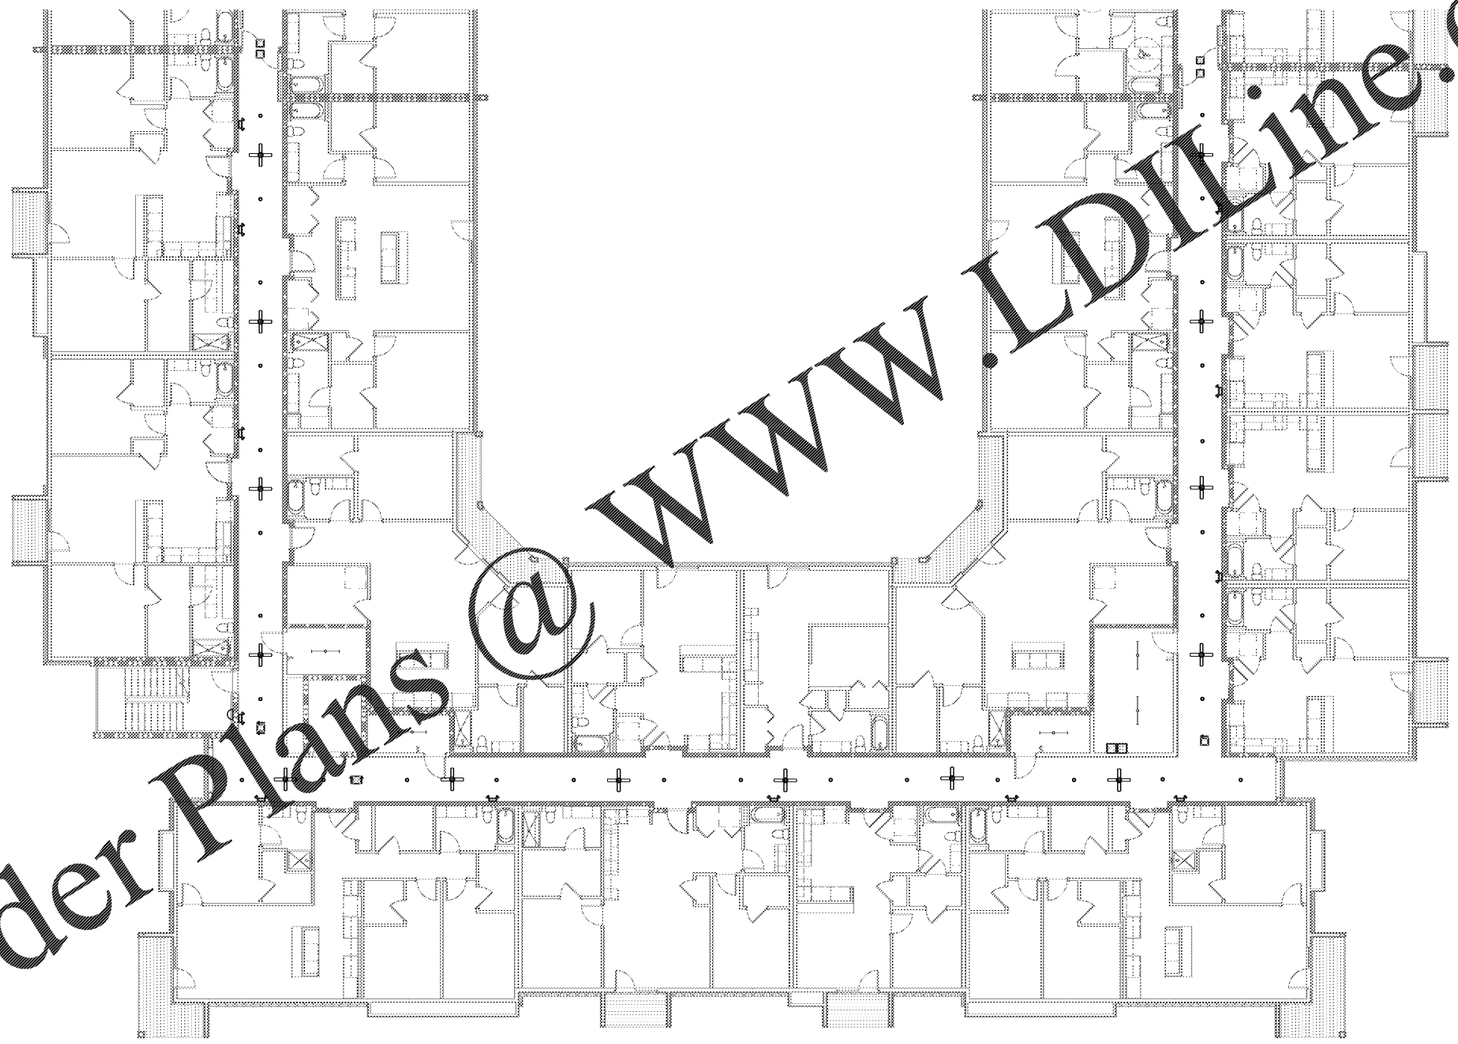

1 LIGHTING PLAN A - 2ND FLOOR
1/8" = 1'-0"

Order Plans @ WWW.LDIline.com

Culaci & Peterson Architects Engineers Planners
1925 Prospect Ave.
Orlando, FL 32814
P (407) 661-9100
F (407) 661-9101
www.cp-a.com

OHM
ARCHITECT: JAMESON A. HARDEE
208 16th Avenue South Suite 116
Nashville, TN 37203
PH: 615.345.5291 F: 615.566.0005
www.ohmarchitecture.com

CLIENT NAME
CLIENT NAME

PROJECT NAME
ROCKLEDGE MULTI-FAMILY
220 Barton Boulevard
Rockledge, FL 32955

SHEET TITLE
SECOND FLOOR LIGHTING PLAN A

NOV 03, 2015

Revision Schedule		
No.	Description	Date

PROJECT NO. 0540-19-010
DATE 20191101
DRAWN Author
CHECKED Checker

GMP PRICING SET

E201A