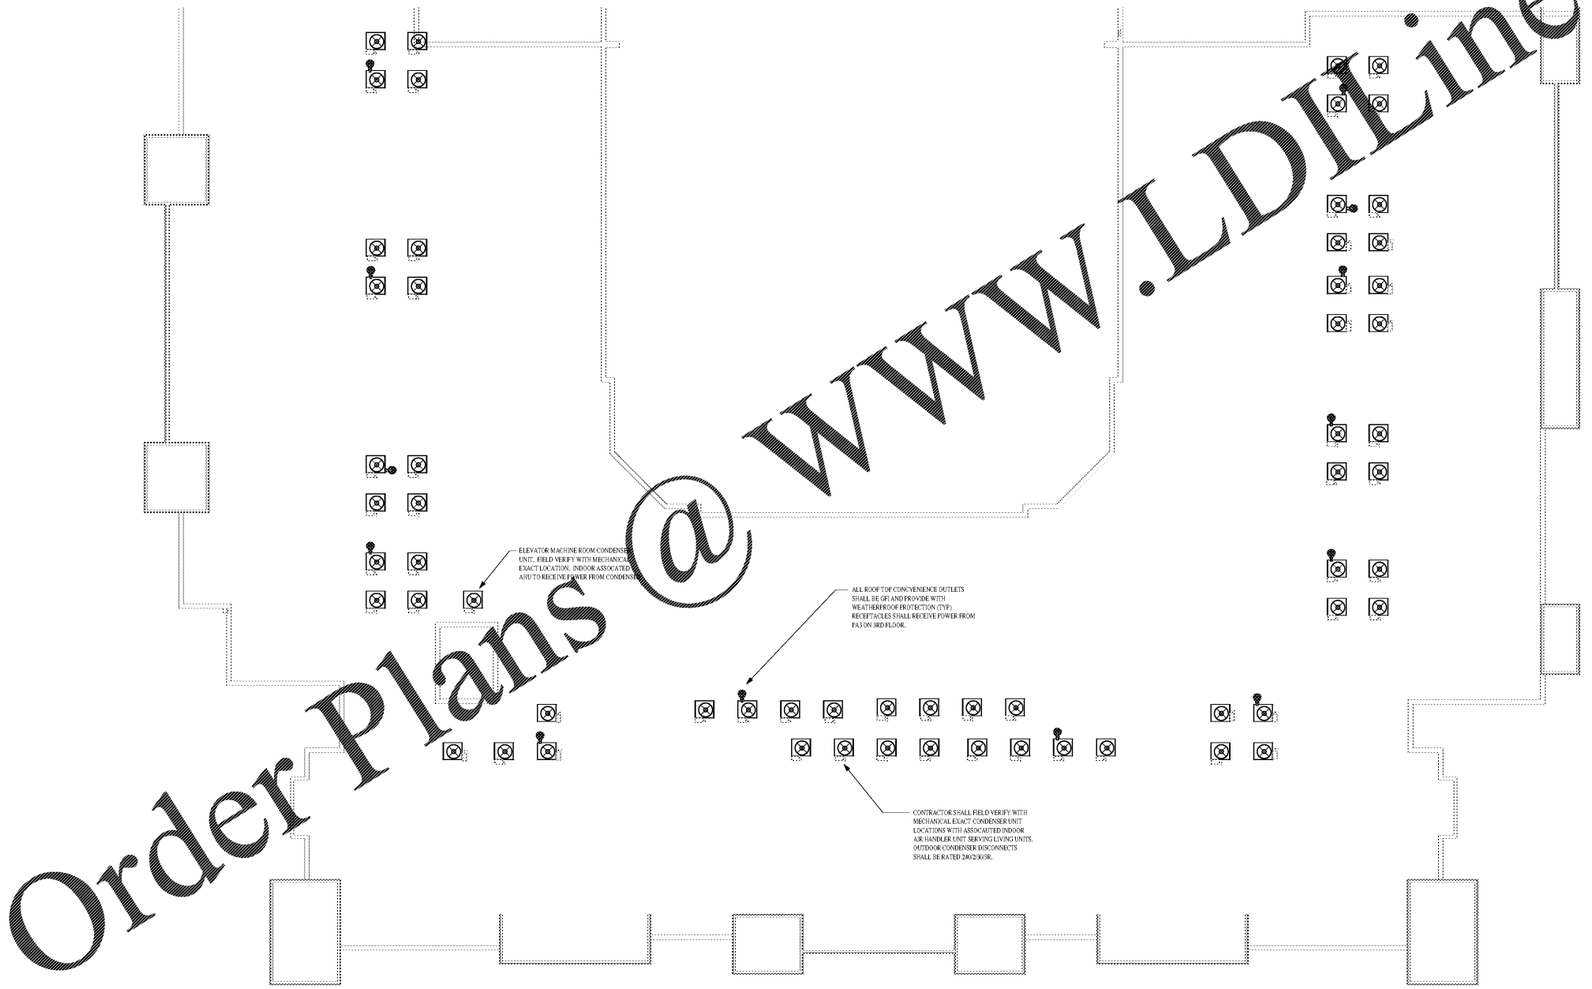

1 POWER PLAN A - ROOF
1/8" = 1'-0"

Order Plans @ WWW.LDILine.com

OHM
ARCHITECTS ENGINEERS PLANNERS
109 NE Avenue South Suite 118
Valdosta, FL 31601
PH: 877.646.6200 / 877.646.6205
www.ohmfl.com

Culaci & Peterson
Architects Engineers Planners
1925 Prospect Ave.
Orlando, FL 32814
P (407) 661-9100
F (407) 661-9101
www.cp-fl.com

Copyright © all reports, plans, specifications, computer files, field data, notes and other documents and instruments prepared by Culaci & Peterson, LC & P.A. is the property of the Architect and shall be the property of the Architect whether the project for which they are made is executed or not. The reproduction, publication or use of any of the above mentioned documents without the written permission of Culaci & Peterson, LC & P.A. is prohibited. Any publication made by the Architect without the permission of any user to whom the Architect has provided such documents shall be deemed to be made for the benefit of such user. All such users shall maintain all rights, including the copyright thereto.

CLIENT NAME
CLIENT NAME

PROJECT NAME
ROCKLEDGE MULTI-FAMILY
220 Barton Boulevard
Rockledge, FL 32955

SHEET TITLE
ROOF PLAN A

NOV. 03, 2015

Revision Schedule		
No.	Description	Date

PROJECT NO. 0545.19.0010
DATE 2015.11.01
DRAWN Author
CHECKED Checker

SHEET PHASE
GMP PRICING SET

E501A