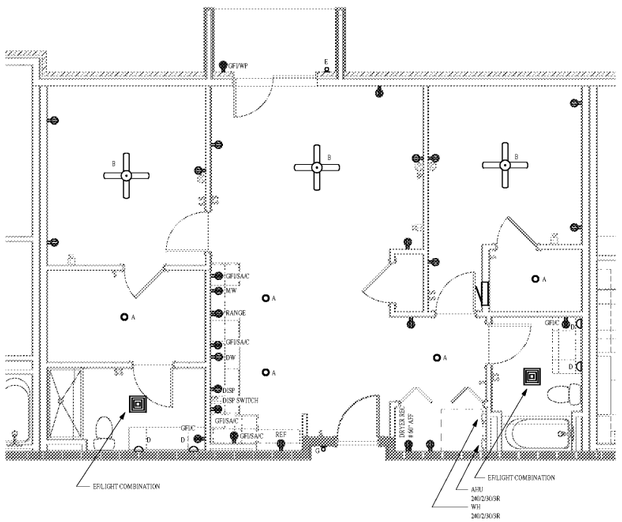

3 ENLARGED PLAN - B1
1/4" = 1'-0"

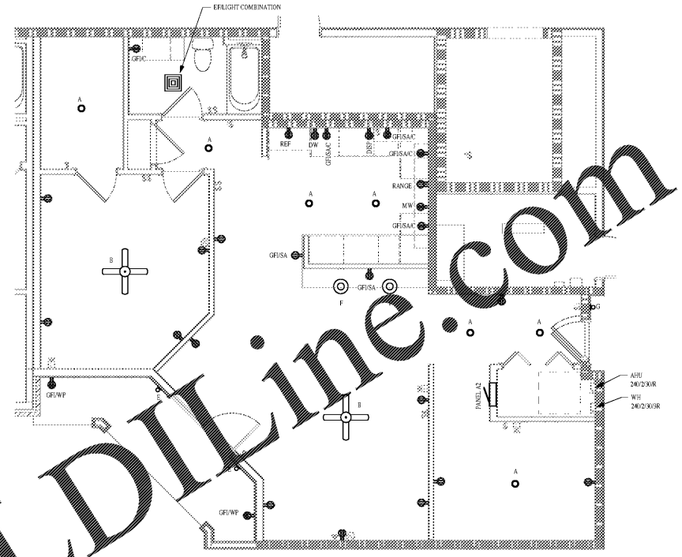

2 ENLARGED PLAN - A2
1/4" = 1'-0"

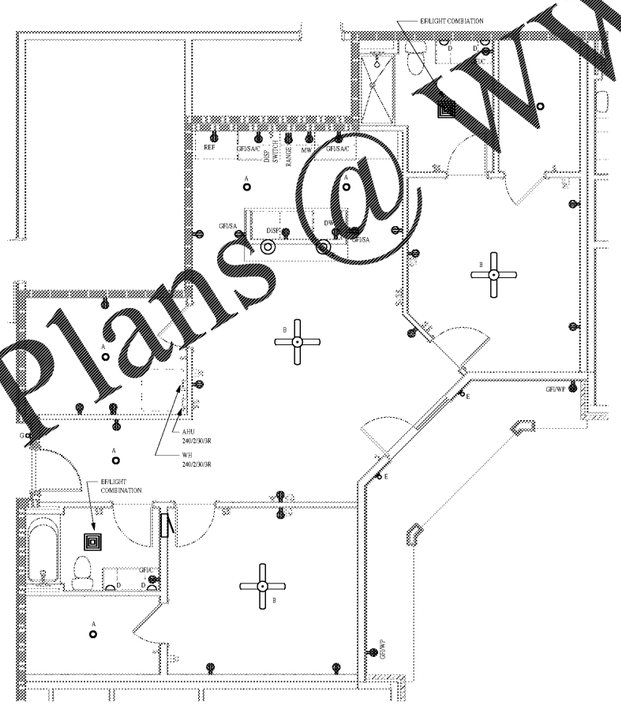

4 ENLARGED PLAN - B2
1/4" = 1'-0"

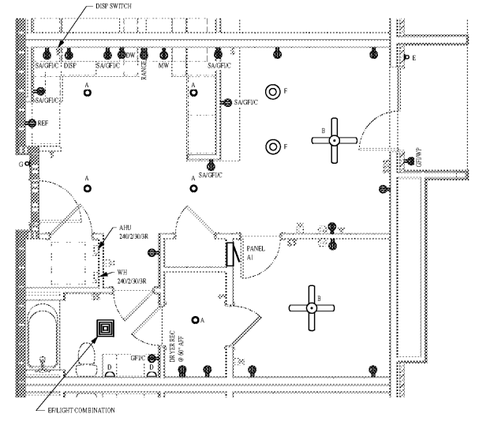

1 ENLARGED PLAN - A1
1/4" = 1'-0"

GENERAL NOTES

A. LIVING UNIT ENTRY WALL SCONCE LOCATED IN CORRIDOR SHALL GET POWER FEED FROM LIVING UNIT PANEL ON GENERAL CIRCUITING AND SHALL RECEIVE CONTROL VIA TIME CLOCK LOCATED IN ELECTRICAL ROOM ON DESIGNATED FLOOR.
B. CONTRACTOR TO PROVIDE AND INSTALL ABOVE COUNTER RECEPTACLES EQUIPPED WITH WITH 2 USB PORTS.
C. REFER TO SHEET LIVING UNIT PANEL SCHEDULES ON SHEET E607 FOR ADDITIONAL INFORMATION.

Order Plans @ WWW.LDILine.com

1925 Prospect Ave.
Orlando, FL 32814
P (407) 661-9100
F (407) 661-9101
www.cp-p.com

Colaci & Peterson
Architects Engineers Planners

OHM
ARCHITECTS ENGINEERS PLANNERS
208 NW Avenue South Suite 110
Kissimmee, FL 34741
PH: 407.846.5261 F: 877.546.0035
OHM-ADVISORS.COM

CLIENT NAME
CLIENT NAME

PROJECT NAME
ROCKLEDGE MULTI-FAMILY
220 Barton Boulevard
Rockledge, FL 32955

SHEET TITLE
ENLARGED LIVING TYPICAL UNITS

MAY 03, 2025

Revision Schedule		
No.	Description	Date

PROJECT NO. 0545-15.000
DATE 2019/11/01
DRAWN Author
CHECKED Checker

GMP PRICING SET

E601