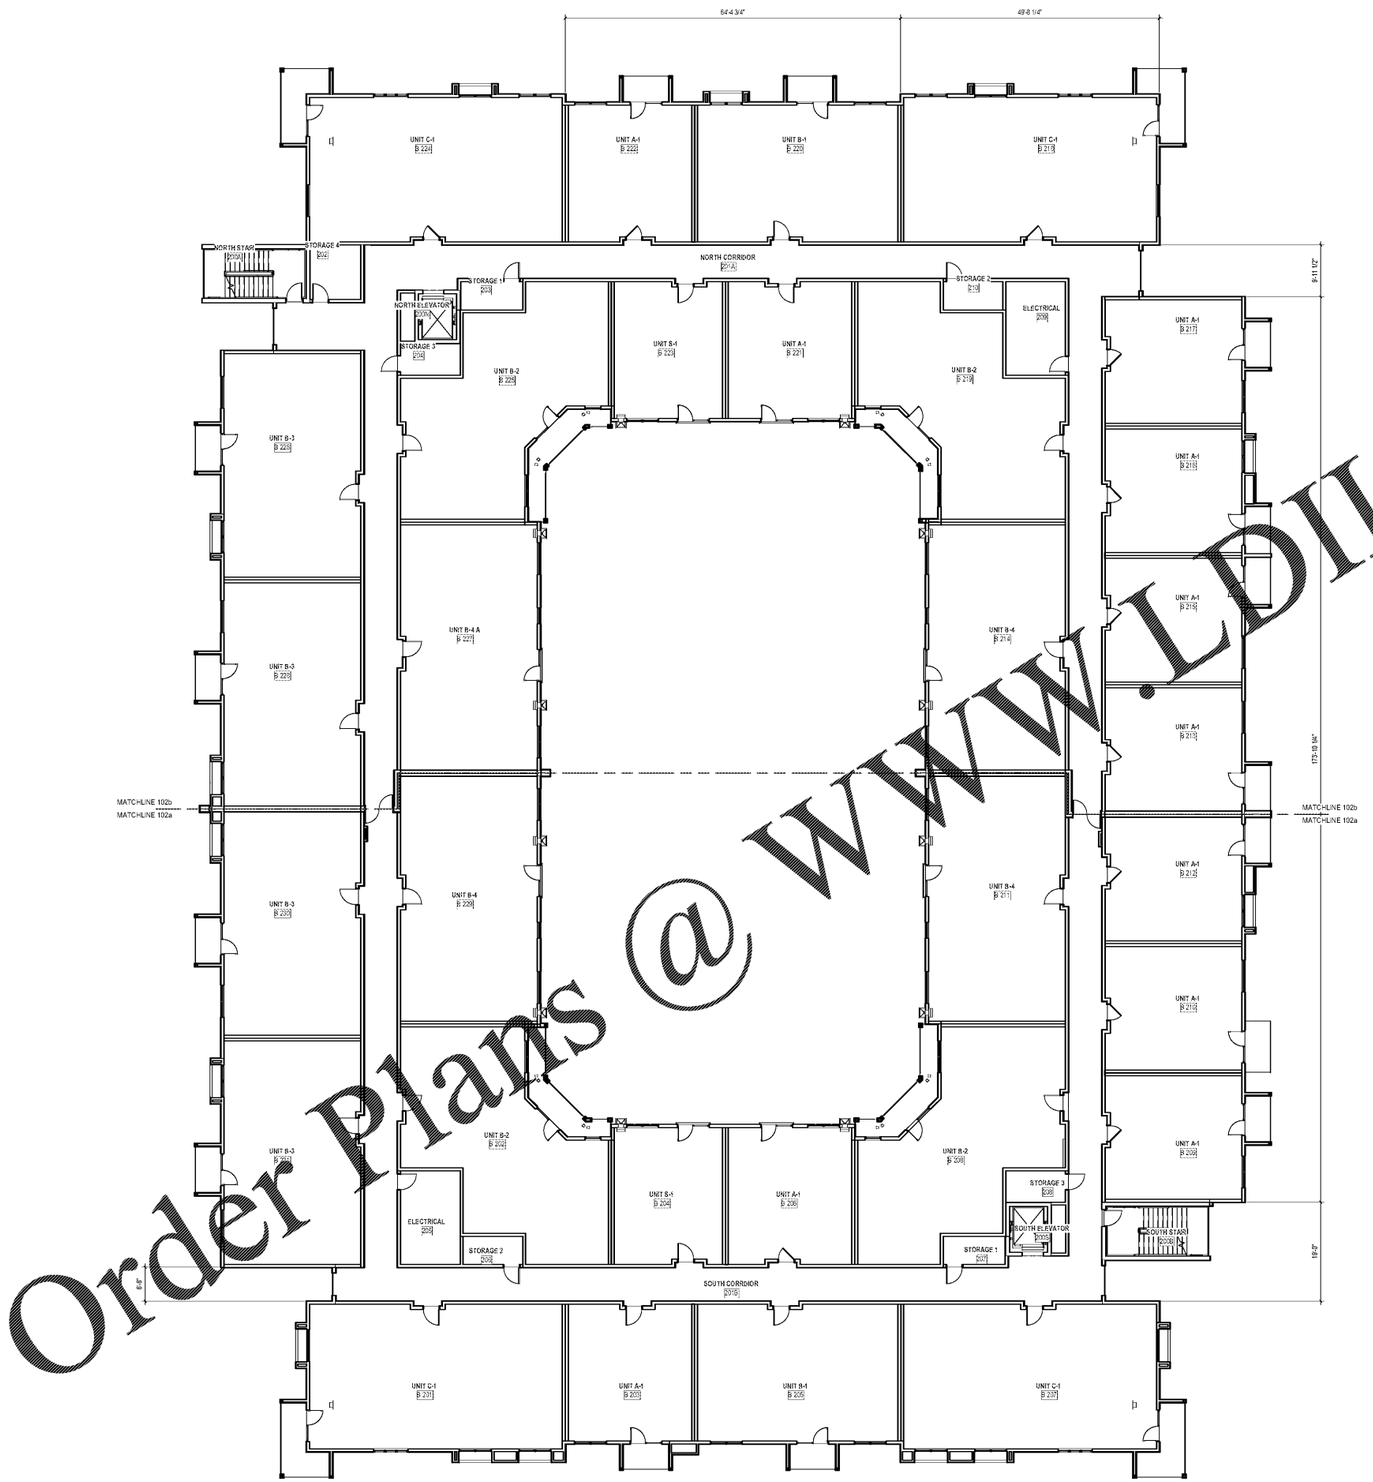

1 SECOND FLOOR PLAN
3/32" = 1'-0"

GENERAL PLAN NOTES

1 FIRST FLOOR REFERENCE ELEVATION 100'-0" = XXX.XX' (XXXX DATUM, REFER TO CIVIL.)

2 DO NOT SCALE DRAWINGS. IF DIMENSIONS CANNOT BE DETERMINED OR DOCUMENTS ARE IN CONFLICT, THE CONTRACTOR SHALL OBTAIN CLARIFICATION FROM THE ARCHITECT PRIOR TO CONTINUATION OF WORK

3 REFER TO PROJECT INFORMATION SHEET FOR MATERIAL / REFERENCE SYMBOLS AND ABBREVIATIONS

4 REFER TO LIFE SAFETY DRAWINGS (G-SERIES) FOR LOCATIONS AND EXTENTS OF RATED ASSEMBLIES, AS WELL AS FIRE EXTINGUISHER LOCATIONS. IF PARTITION DESIGNATION DISCREPANCY OCCURS BETWEEN THE CODE DRAWINGS AND FLOOR PLANS, PROVIDE THE PARTITION TYPE INDICATED WITH THE MOST STRINGENT REQUIREMENTS

5 REFER TO A-000 SERIES FOR ALL INTERIOR PARTITION TYPES

6 REFER TO A-000 SERIES FOR TOILET ACCESSORY MOUNTING DIAGRAMS

7 REFER TO A-600 SERIES FOR DOOR INFORMATION AND DETAILS

8 REFER TO A-600 SERIES FOR WINDOW TYPES AND DETAILS

9 REFER TO A-600 SERIES FOR ROOM FINISH SCHEDULE

10 ALL MASONRY DIMENSIONS ARE NOMINAL, UNO

12 PARTITION TYPE 'J' TO BE APPLIED TO ALL [illegible] EXISTING WALL CONDITIONS TO REMAIN, UNO

13 ALL INTERIOR COLUMN WRAPS TO BE PARTITION TYPE 'K', UNO

KEY PLAN:

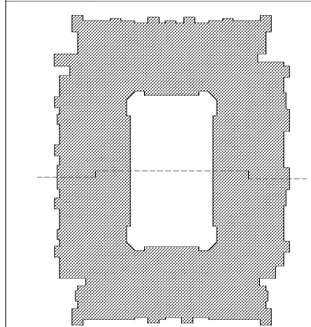

Order Plans @ WWW.LDILine.com

1925 Prospect Ave.
Orlando, FL 32814
P (407) 661-9100
F (407) 661-9101
www.cfp.com

Colaci & Peterson
Architects Engineers Planners

OHM
PROPERTY MANAGEMENT
220 Barton Avenue South Suite 115
Kissimmee, FL 34741
PH: 813.546.5250 | F: 813.546.3005
OHMPROPERTIES.COM

SITE KEY:

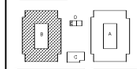

CLIENT NAME: HUTTON DEVELOPMENT

PROJECT NAME: ROCKLEDGE FLATS - BUILDING B
220 Barton Boulevard
Rockledge, FL 32955

SHEET TITLE: FLOOR 2 PLAN

NOV. 03, 2015

Revision Schedule		
No.	Description	Date

PROJECT NO.	218047.2
DATE	2019.11.01
DRAWN	Author
CHECKED	Checker

GMP PRICING SET 15 NOVEMBER 2019

A-102

Contractor to ensure plans, specifications, computer files, field data, notes and other documents are consistent. In event of inconsistency, Colaci & Peterson, P.A. is to be notified. In the event that any part of these documents is changed or modified from the original without the permission of Colaci & Peterson, P.A., it is the responsibility of the person making the changes to clearly indicate such changes and specifically note any deletions. Reproduction of these documents, in whole or in part, or any portion thereof, without the written permission of Colaci & Peterson, P.A. is prohibited. Any unauthorized use of these documents shall be at the user's sole risk and without liability to Colaci & Peterson, P.A. and user shall indemnify and hold harmless Colaci & Peterson, P.A. from all claims, damages, losses and expenses including attorney's fees arising out of or resulting therefrom. Any reproduction of these documents without the written permission of Colaci & Peterson, P.A. and any unauthorized use of these documents will be prosecuted to the fullest extent of the law. © 2019 Colaci & Peterson, P.A. All rights reserved.