FINISH SYMBOLS

ROOM FINISH TAGS
ROOM NAME AND NUMBER PLUS GENERAL ROOM FINISH INFORMATION.

FINISH TAGS SHALL APPLY TO ALL LIKE MATERIALS WITHIN A ROOM (UNO).

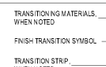

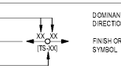

CEILING SYMBOL LEGEND

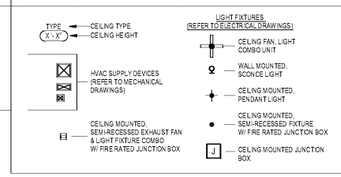

UNIT A2 - DOOR SCHEDULE

SCHEDULE KEY:

TYPE:	DOOR TYPE:	DOOR MATERIAL:	FRAME TYPE:	FRAME MATERIAL:	DOOR / FRAME FINISH:	DETAIL:	FIRE RATING:	HARDWARE SET:
AS SPECIFIED ON FLOOR PLANS	REFER TO LEGENDS ON A-601	WD WOOD	PH PRE-HUNG	WD WOOD	PR PRE-FINISHED P PAINTED	REFER TO DETAILS AS INDICATED	IN MINUTES	REFER TO PROJECT MANUAL, DIVISION 08 FOR HARDWARE SCHEDULE

SCHEDULE NOTES:
1. REFER TO A-100s & A-600 FOR UNIT ENTRY DOOR INFORMATION
2. ALL DOOR OPENINGS TO BE 4" FROM F.O. WALL UNLESS OTHERWISE NOTED
3.

TYPE	SIZE				DOOR			FRAME			DETAIL			FIRE RATING			
	WIDTH	HGT.	THICK.	PAIR	TYPE	MAT'L	FINISH	TYPE	MAT'L	FINISH	HEAD	JAMB	THRS.	WALL	LBL.	HDW	NOTES
A3	2'-10"	7'-0"	1 3/4"		P2	WD	PTD	PH	WD	PTD	A/A-601	A/A-601	A/A-601	-		-	
A4	2'-10"	7'-0"	1 3/4"		P2	WD	PTD	PH	WD	PTD	A/A-601	A/A-601	A/A-601	-		-	
A5	2'-10"	7'-0"	1 3/4"		P2	WD	PTD	PH	WD	PTD	A/A-601	A/A-601	A/A-601	-		-	
A8	5'-0"	7'-0"	1 3/4"	•	P2	WD	PTD	PH	WD	PTD	A/A-601	A/A-601	A/A-601	-		-	

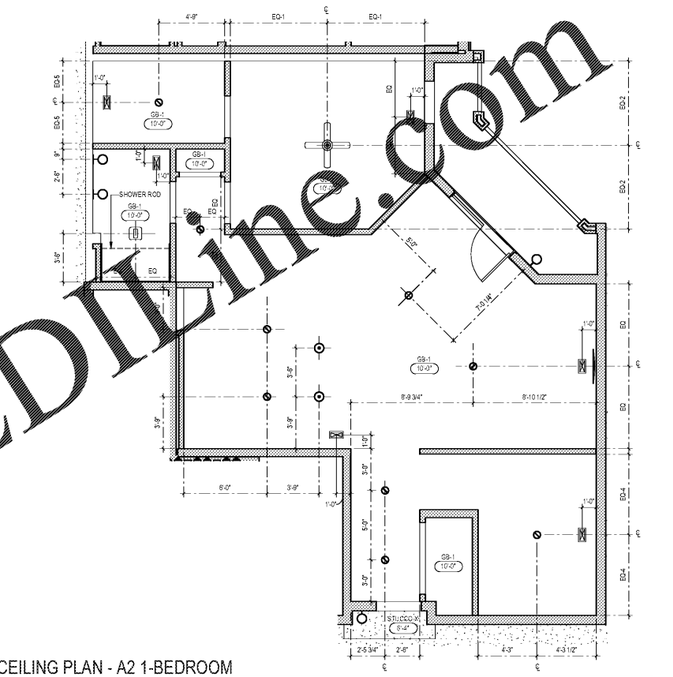

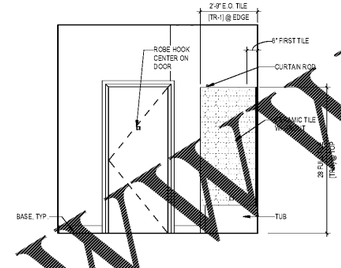

9 A2- BATHROOM ELEVATION - EAST
3/8" = 1'-0"

2 UNIT CEILING PLAN - A2 1-BEDROOM
1/4" = 1'-0"

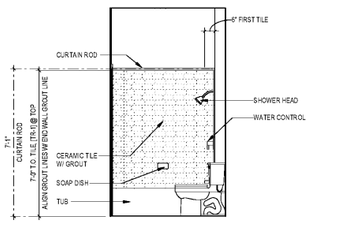

8 A2- BATHROOM ELEVATION - SOUTH
3/8" = 1'-0"

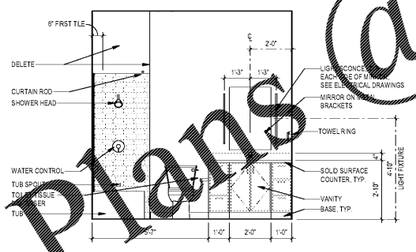

7 A2- BATHROOM ELEVATION - WEST
3/8" = 1'-0"

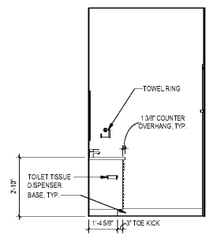

6 A2- BATHROOM ELEVATION - NORTH
3/8" = 1'-0"

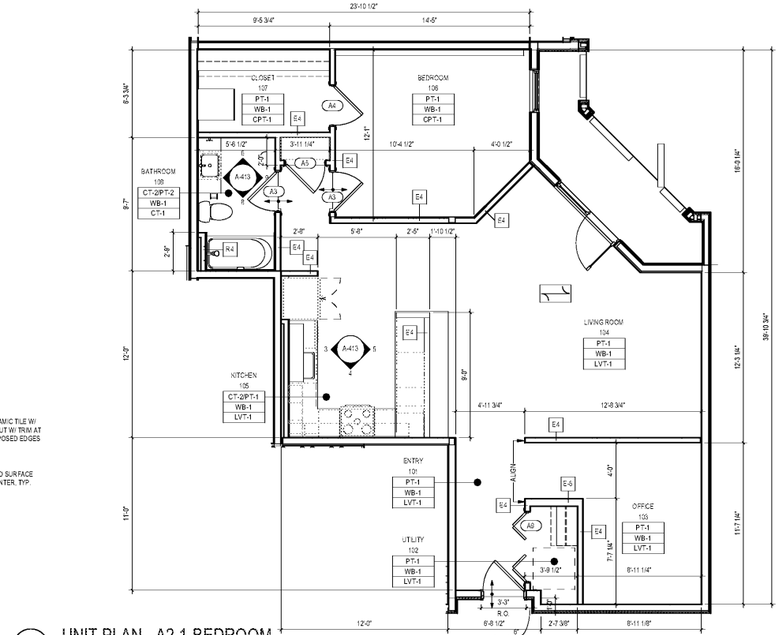

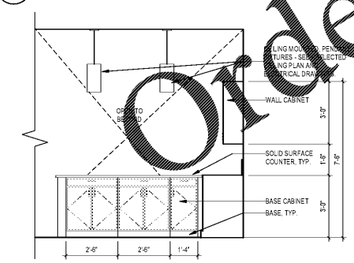

5 A2- KITCHEN ELEVATION - EAST
3/8" = 1'-0"

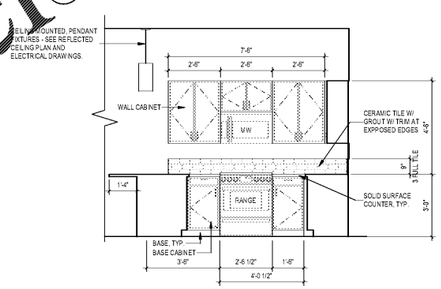

4 A2- KITCHEN ELEVATION - SOUTH
3/8" = 1'-0"

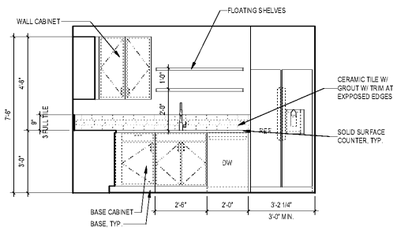

3 A2- KITCHEN ELEVATION - WEST
3/8" = 1'-0"

1 UNIT PLAN - A2 1-BEDROOM
1/4" = 1'-0"

Order Plans @ WWW.LDIline.com

1925 Prospect Ave.
Orlando, FL 32814
P (407) 661-9100
F (407) 661-9101
www.c-p.com

Colaci & Peterson
Architects Engineers Planners

OHM
PROPERTY MANAGEMENT
220 Barton Blvd Suite 119
Rockledge, FL 32955
PH: 877.646.5261 F: 877.646.3005
OHMPROPERTIES.COM

SITE KEY:

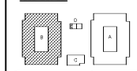

OWNER NAME: HUTTON DEVELOPMENT

PROJECT NAME: ROCKLEDGE FLATS - BUILDING B
220 Barton Boulevard
Rockledge, FL 32955

SHEET TITLE: ENLARGED PLANS- A2 UNITS

NOV 03, 2015

Revision Schedule		
No.	Description	Date

PROJECT NO	218072
DATE	2019.11.01
DRAWN	Author
CHECKED	Checker

SUBMITTED FOR: GMP PRICING SET 15 NOVEMBER 2019

A-413

Copyright © All reports, plans, specifications, computer files, field data, notes and other documents and instruments prepared by Colaci & Peterson, LC & P, is and shall remain the property of C & P. C & P shall retain all common law, statutory and other reserved rights, including the copyright thereto. Any use or reproduction of this document without written permission from C & P, LC is prohibited.