GENERAL NOTES

1. CONTRACTOR TO PROVIDE AND INSTALL TIMER SWITCH CONTROLS IN ELECTRICAL ROOM FOR AUTOMATIC ON/OFF CONTROL OF CORRIDOR LIGHTING, CORRIDOR FANS, LIVING UNIT ENTRY SCONCES, AND EXTERIOR LANDSCAPING LIGHTING. FIELD COORDINATE EXACT QUANTITY OF TIMER SWICH CONTROLS WITH OWNER.
2. CONTRACTOR TO PROVIDE AND INSTALL SINGLE ON/OFF WATER PROOF LIGHT SWITCH LOCATED IN ELEVATOR PIT FOR PIT LIGHTING CONTROL.
3. CONTRACTOR SHALL REFER TO ARCHITECTURAL REFLECTING CEILING PLANS FOR ADDITIONAL INFORMATION ON LIGHTING LOCATIONS AND FIXTURE TYPES.

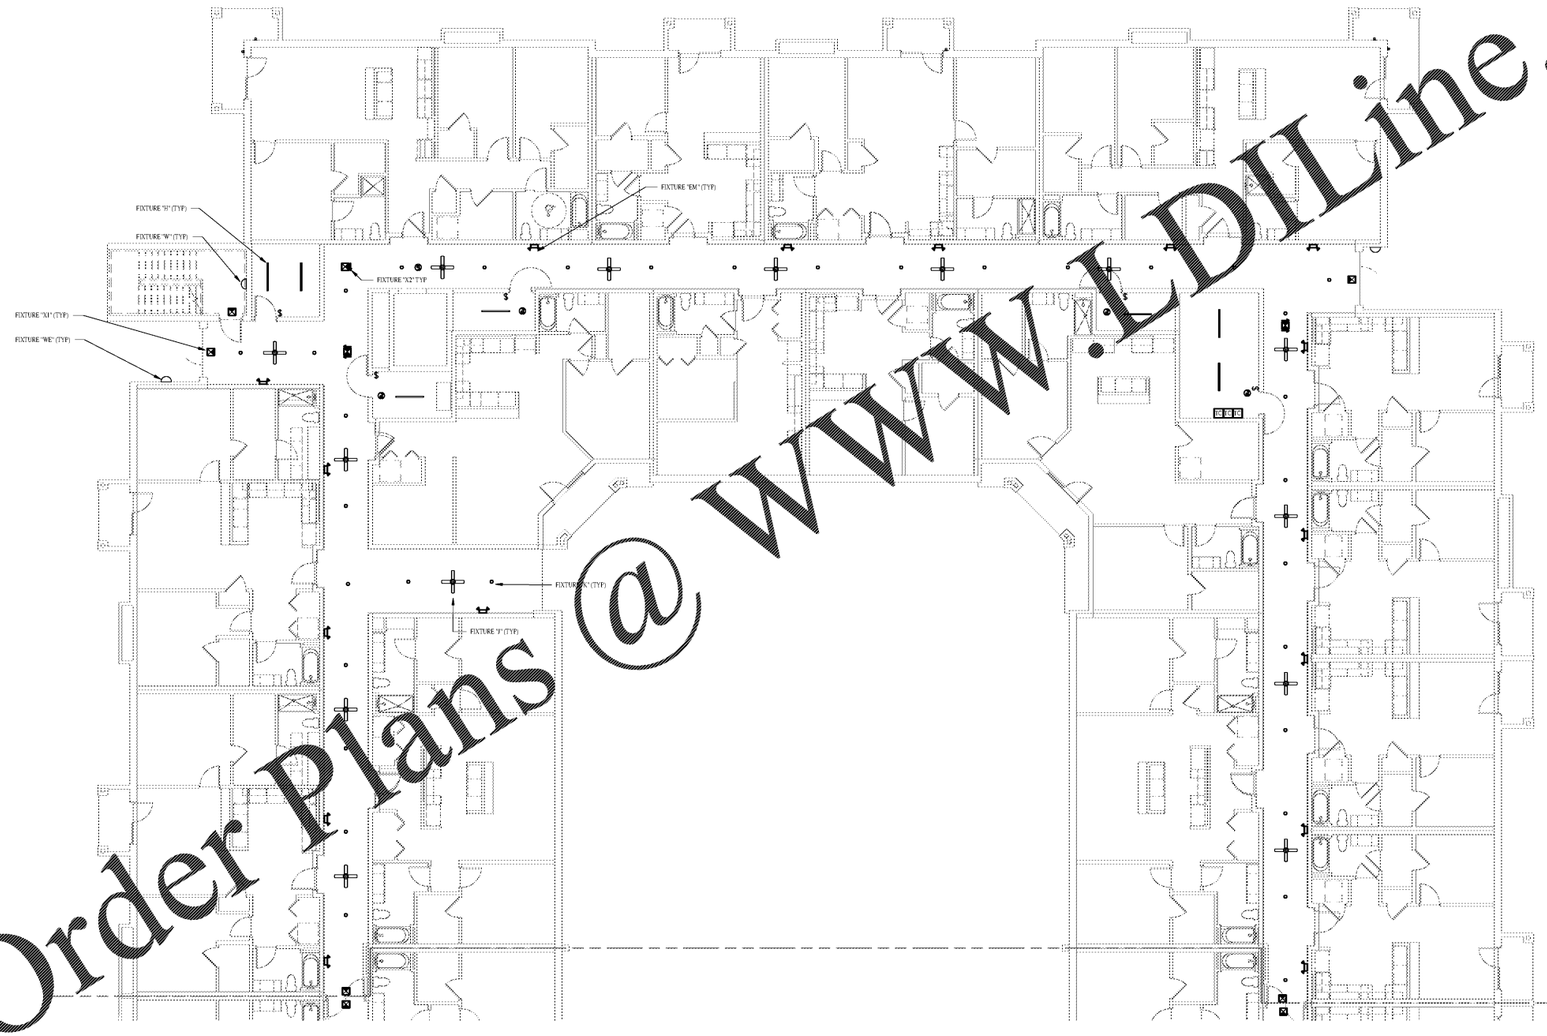

1 LIGHTING PLAN B - 1ST FLOOR
1/8" = 1'-0"

Order Plans @ WWW.LDILine.com

Colaci & Peterson Architects Engineers Planners
1925 Prospect Ave.
Orlando, FL 32814
P (407) 661-9100
F (407) 661-9101
www.cp.com

OHM
ENGINEERING ARCHITECTURE
109 NE Avenue South Suite 118
Valrico, FL 33594
PH: 813.546.5291 F: 813.546.5035
OHMADVISORS.COM

All product ID, artwork, plans, specifications, computer files, field data, notes and other documents and instruments prepared by Colaci & Peterson, LLC d/b/a as instruments of service shall remain the property of Colaci & Peterson, LLC d/b/a and shall not be used in whole or part for any other project without the written authorization of Colaci & Peterson, LLC d/b/a. All common law, statutory and other reserved rights, including the copyright thereto. Any unauthorized use, reuse or modification of this document without written permission from Colaci & Peterson, LLC d/b/a will be at user's sole risk and without liability to Colaci & Peterson, LLC d/b/a.

CLIENT NAME
CLIENT NAME

PROJECT NAME
ROCKLEDGE MULTI-FAMILY
220 Barton Boulevard
Rockledge, FL 32955

SHEET TITLE
FIRST FLOOR LIGHTING PLAN B

NOV. 03, 2015

Revision Schedule		
No.	Description	Date

PROJECT NO. 0540-15.0010
DATE 20150104
DRAWN Author
CHECKED Checker

GMP PRICING SET

E101B