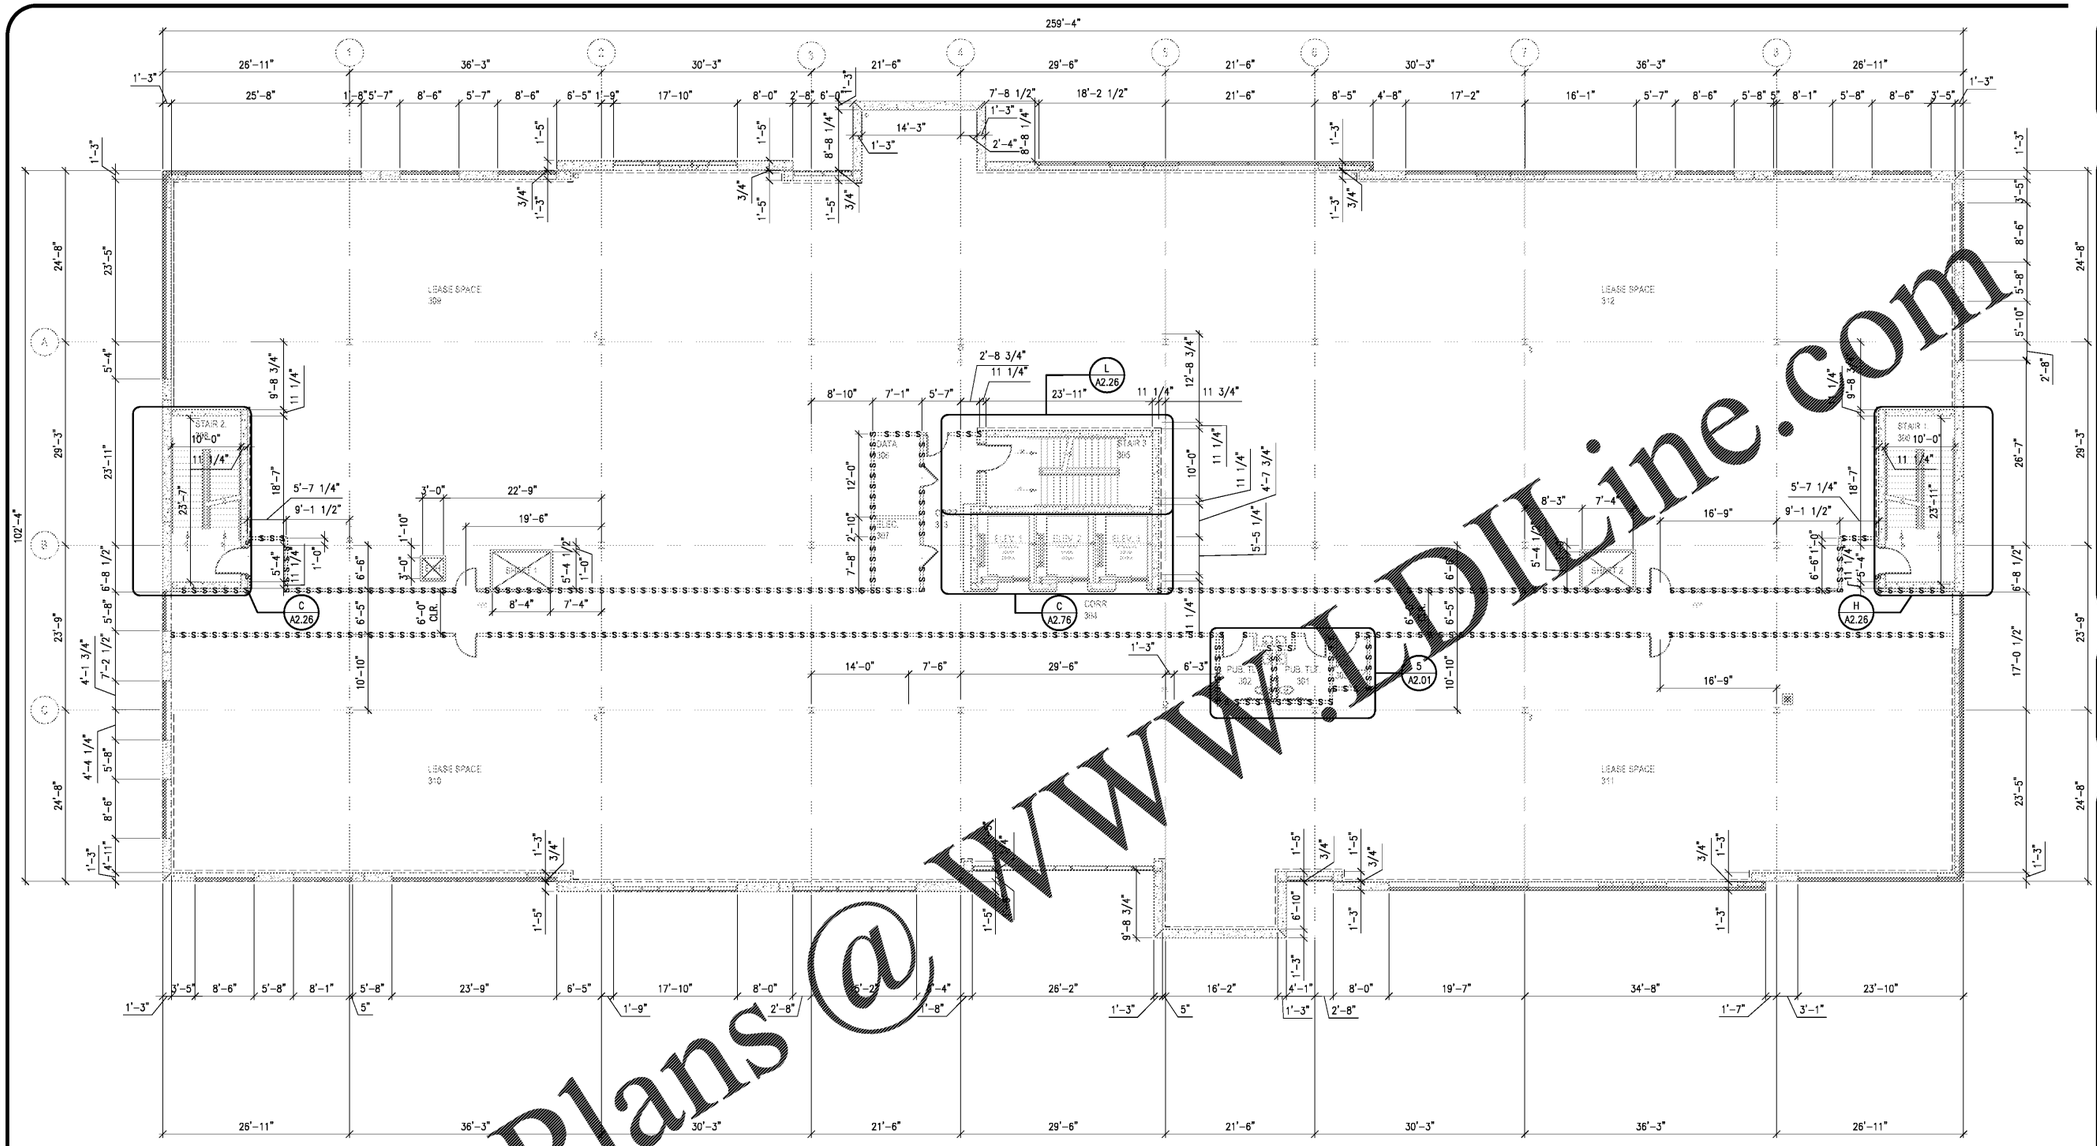

Order Plans @ www.DILine.com

	DRAWING CREATED:	10/24/2019 1:29 PM
	LAST DRAWING UPDATE:	11/4/2019 10:24 AM
	PLOT DATE:	5/29/2008 11:03 AM
	FILE NAME:	0602_A103.dwg
	SCALE FACTOR:	1:96

	DRAWING CREATED:	10/14/2016 8:46 AM
	LAST DRAWING UPDATE:	11/8/2016 8:58 AM
	PLOT DATE:	3/16/2010 3:52 PM
	FILE NAME:	1602_a003.dwg
	SCALE FACTOR:	1:96

	A-DIM-GRID	A-DOOR-GRID	A-DOOR-APPR	A-DOR-OTHR	A-FURN-CASE	A-FURN-BASE	A-GLAZ-BASE	A-HDRL-BASE	A-HWT-BASE	A-ROOM-BASE	A-TCHC-BASE	A-WALL-EXST	A-WALL-NWAL	A-WALL-PRHT	A-WALL-SHT1	A-WALL-SHT2
	= =	= =	= =	= =	= =	= =	= =	= =	= =	= =	= =	= =	= =	= =	= =	= =