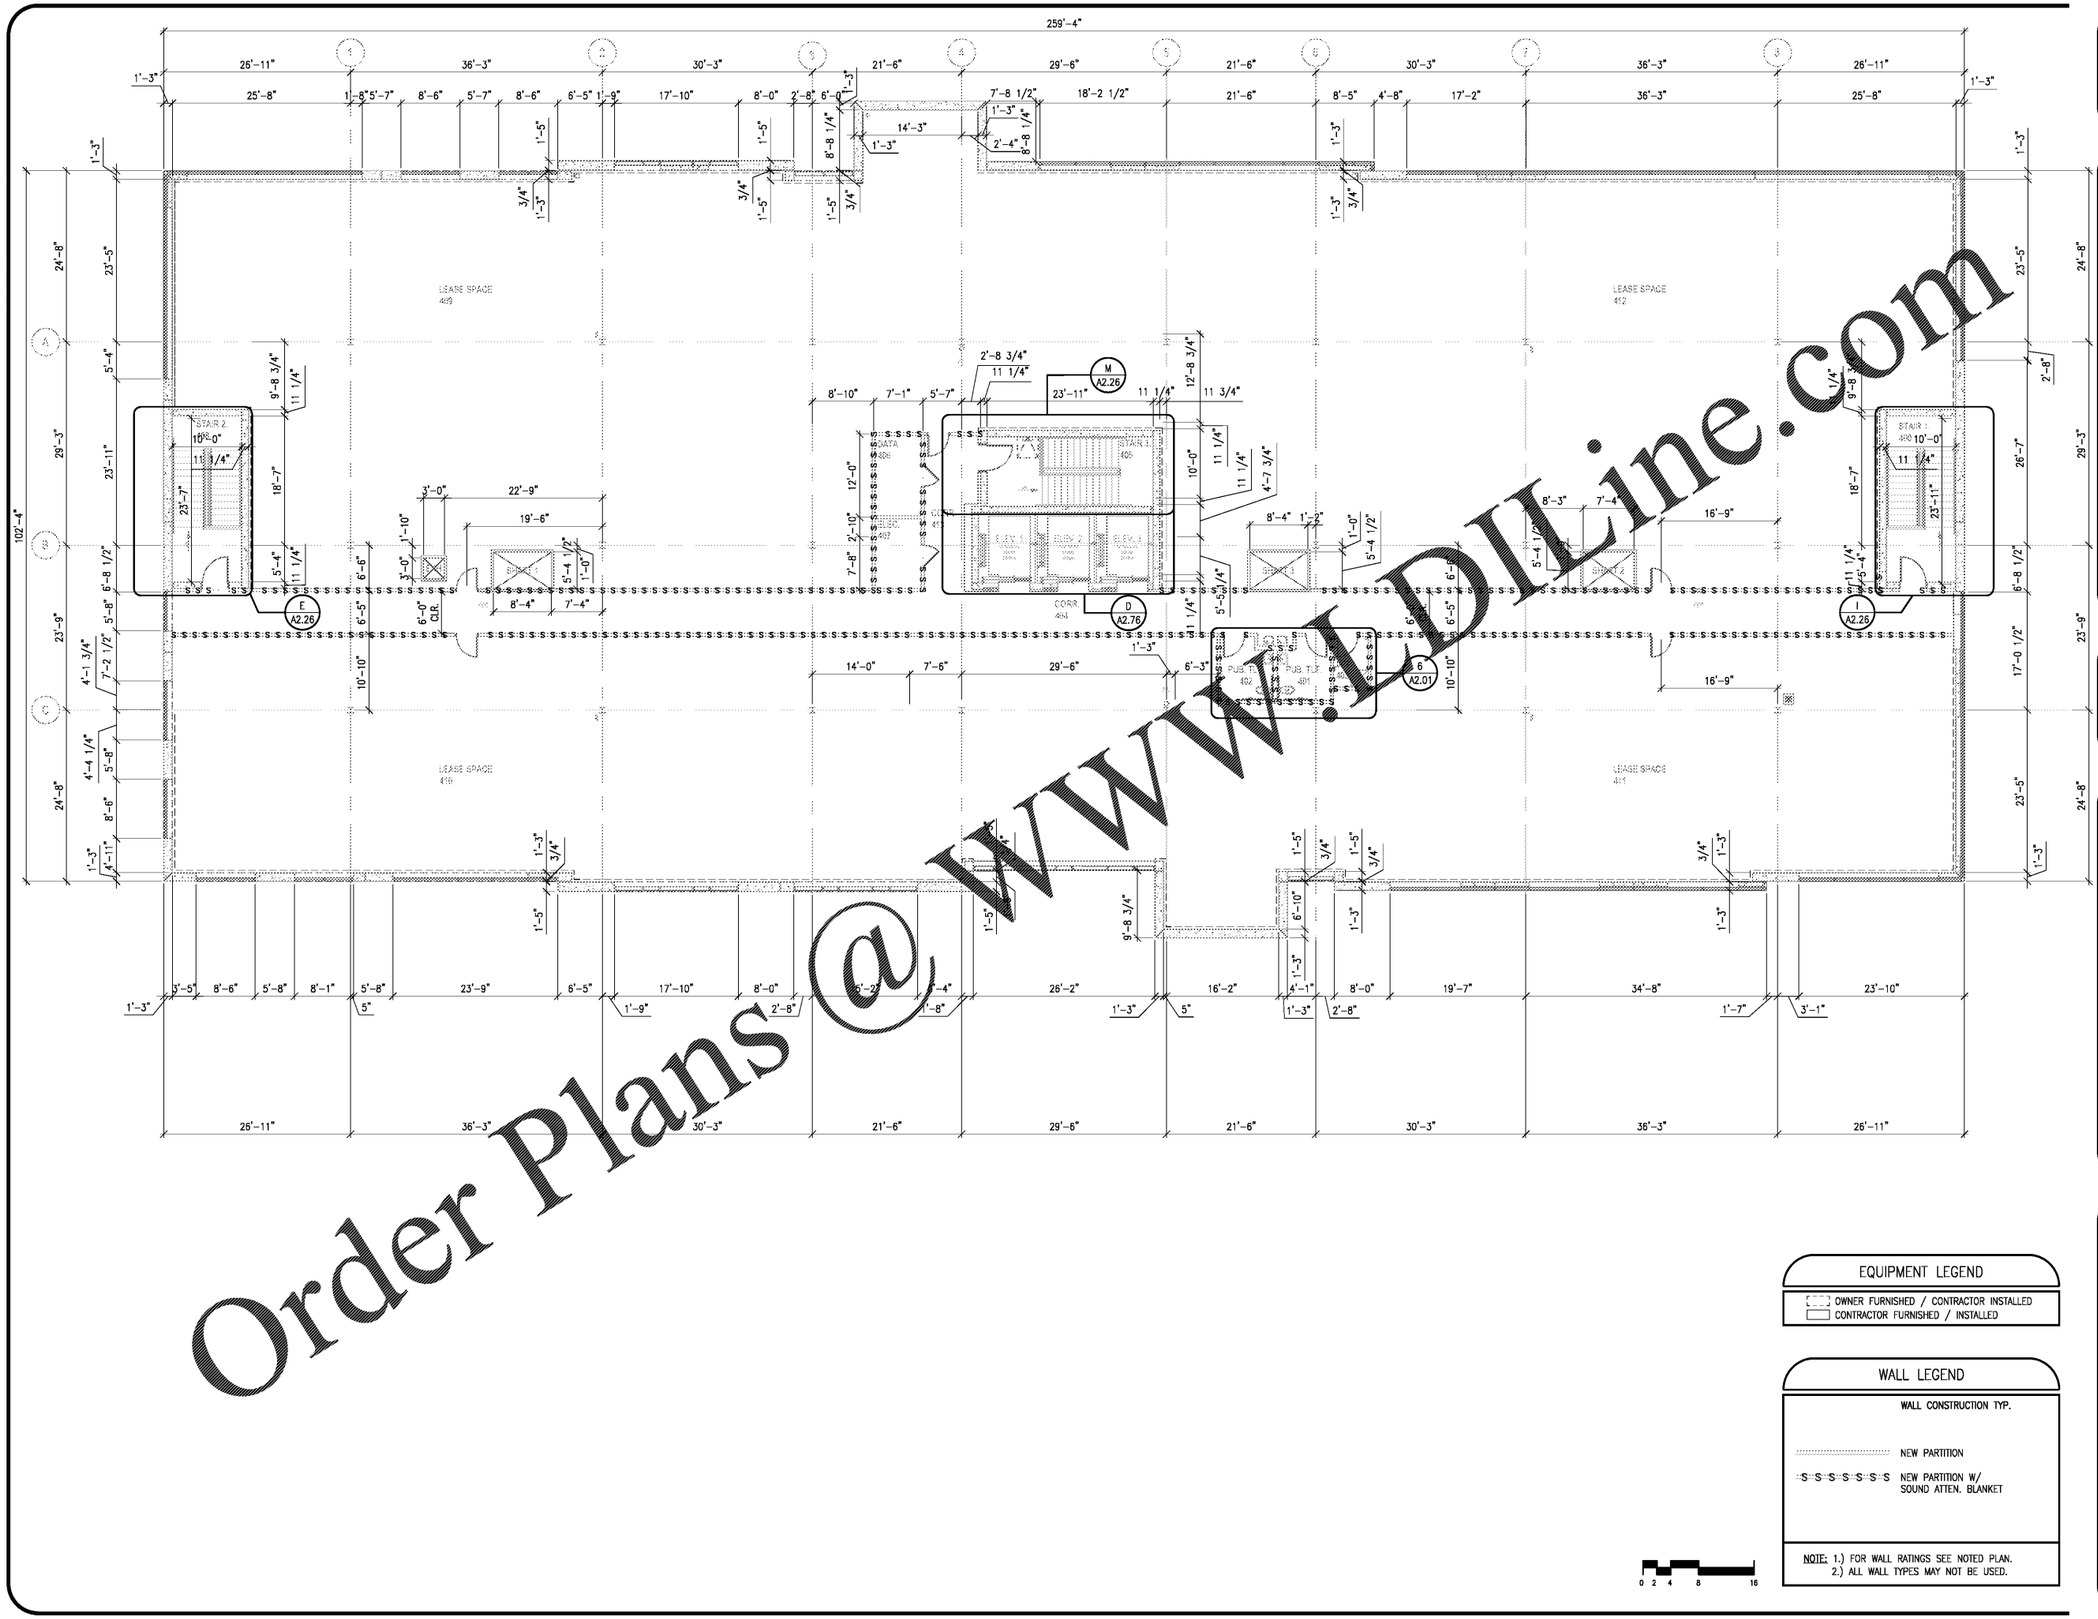

Order Plans @ www.LDILine.com

EQUIPMENT LEGEND

- OWNER FURNISHED / CONTRACTOR INSTALLED
- CONTRACTOR FURNISHED / INSTALLED

WALL LEGEND

WALL CONSTRUCTION TYP.

NEW PARTITION

S S S S S S S NEW PARTITION W/ SOUND ATTEN. BLANKET

NOTE: 1.) FOR WALL RATINGS SEE NOTED PLAN.
2.) ALL WALL TYPES MAY NOT BE USED.

0 2 4 8 16

PRH MEDICAL OFFICE BUILDING

NAPLES, FLORIDA

THIS DOCUMENT CONTAINS INFORMATION THAT IS PROPRIETARY TO DAVIS, STOKES COLLABORATIVE, P.C. THIS DOCUMENT AND/OR ITS CONTENTS MAY NOT BE REPRODUCED OR DISCLOSED TO OTHERS, EITHER IN WHOLE OR IN PART, WITHOUT THE PRIOR WRITTEN CONSENT OF DAVIS, STOKES COLLABORATIVE, P.C. COPYRIGHT 2018. ALL RIGHTS RESERVED

DAVIS STOKES COLLABORATIVE P.C.
DSC ARCHITECTS
7121 CROSSROADS BLVD
BRENTWOOD, TN 37027
TEL (615) 726-0010
MAIL dscinfo@dscaol.com
WEB www.dscaol.com

REVISIONS

NO	DATE	DESCRIPTION

DIMENSIONED FLOOR PLAN
FOURTH FLOOR

A1.04

ISSUE DATE	JOB NUMBER
11.12.19	19020