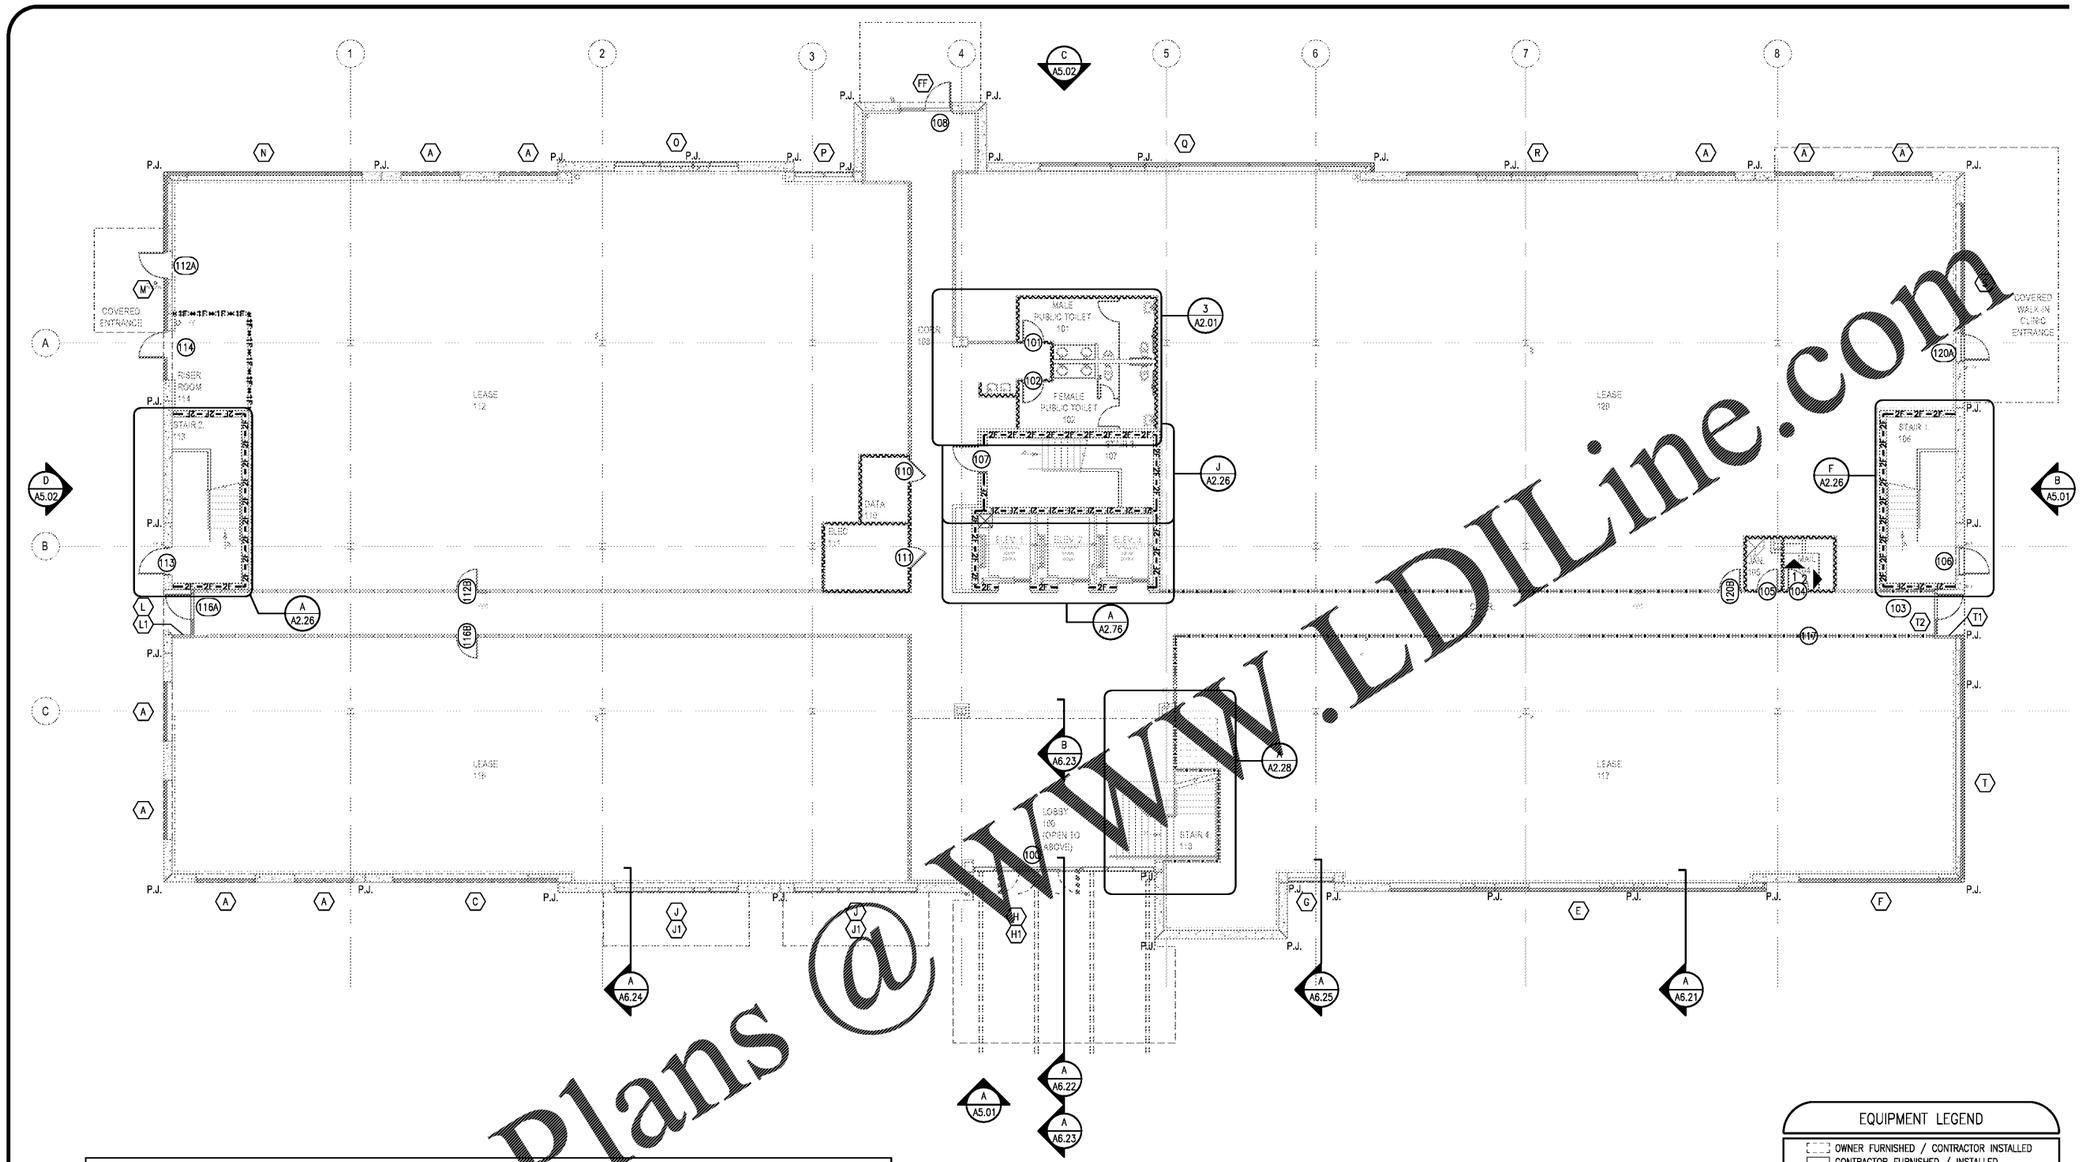

DRAWING CREATED:	10/30/2019 9:31 AM
LAST DRAWING UPDATE:	11/11/2019 2:25 PM
PLOT DATE:	5/29/2008 11:03 AM
FILE NAME:	1502_A151.dwg
SCALE FACTOR:	1:96

DRAWING CREATED:	11/12/2019 10:06 AM
LAST DRAWING UPDATE:	11/12/2019 10:08 AM
PLOT DATE:	8/24/2016 7:26 AM
FILE NAME:	1502_a407.dwg
SCALE FACTOR:	1:96

NO.	DESCRIPTION	DATE

FINISH SCHEDULE

ROOM NAME/NUMBER	WALL	FLOOR	BASE	CEILING	REMARKS
TYPICAL TOILET	TILE/PAINT	CERAMIC TILE	CERAMIC TILE	ACT	5' HT. TILE ON WET WALL/IV GYP W/ EGGSHELL PAINT
TYPICAL LEASE SPACE	–	–	–	–	
LOBBY 100	PAINT	VCT	RB	ACT/GYP.	
CORR. 103	PAINT	VCT	RB	ACT	
MAIL 104	PAINT	VCT	RB	ACT	
JAN 105	PAINT	SC	RB	EX	
STAIR 106	PAINT	VCT	RB	ACT	
STAIR 107	PAINT	VCT	RB	ACT	
CORR. 108	PAINT	VCT	RB	ACT	
DATA 110	PAINT	SC	RB	EX	
ELEC 111	PAINT	SC	RB	EX	
STAIR 113	PAINT	VCT	RB	ACT	
RISER 114	PAINT	SC	RB	EX	
STAIR 118	PAINT	VCT	RB	ACT	
STAIR 200/300/400	PAINT	VCT	RB	ACT	
JAN. 203/303/403	PAINT	VCT	RB	ACT	
CORR. 204/304/404	PAINT	VCT	RB	ACT	
STAIR 205/305/405	PAINT	VCT	RB	ACT	
DATA 206/306/406	PAINT	VCT	RB	ACT	
ELEC. 207/307/407	PAINT	VCT	RB	ACT	
STAIR 208/308/408	PAINT	VCT	RB	ACT	

FINISH NOTE

1. CATALYST HRE HAS BEEN SET UP AS A MANNINGTON STRATEGIC ACCOUNT. CONTACT RASHAD ROUSE AT RASHAD_ROUSE@MANNINGTON.COM FOR ALL PRODUCT PRICING AND ORDER INFORMATION. PRIOR APPROVAL FROM RASHAD ROUSE IS REQUIRED BEFORE ANY PRODUCT CAN BE ORDERED. PLEASE REFERENCE CYPRESS POINTE ON ALL POS.
2. GYPSUM BOARD FINISH TO BE LEVEL IV, TYPICAL.

EQUIPMENT LEGEND

- OWNER FURNISHED / CONTRACTOR INSTALLED
- CONTRACTOR FURNISHED / INSTALLED

WALL LEGEND

WALL CONSTRUCTION TYP.

- UNRATED PARTITION TO ABOVE CLG.
- LEASE SPACE PARTITION
- UNRATED PARTITION TO DECK
- SMOKE PARTITION
- SMOKE BARRIER
- 1 HOUR FIRE BARRIER
- 1 HOUR FIRE – SMOKE BARRIER
- 2 HOUR FIRE BARRIER
- 2 HOUR FIRE – SMOKE BARRIER
- 2 HOUR SHAFT BARRIER

NOTE: 1.) FOR SOUND WALLS SEE DIMENSIONED PLAN.
2.) ALL WALL TYPES MAY NOT BE USED.

0 2 4 8 16

Order Plans @ WWW.LDILine.com

STATE OF FLORIDA
WILLIE D. STOKES
AR0010124
REGISTERED ARCHITECT
11/12/19

PRH
MEDICAL OFFICE BUILDING
NAPLES, FLORIDA

THIS DOCUMENT CONTAINS PROPRIETARY TRADE SECRETS AND COLLABORATIVE P.C. INFO. THE INFORMATION THAT IS CONTAINED IN OR DISCLOSED BY THIS DOCUMENT AND/OR ITS CONTENTS MAY NOT BE REPRODUCED OR DISCLOSED TO OTHERS, EITHER IN WHOLE OR IN PART, WITHOUT THE PRIOR WRITTEN CONSENT OF DAVIS, STOKES, SAIT & ROUSE, P.C. COPYRIGHT 2008 ALL RIGHTS RESERVED

DAVIS STOKES COLLABORATIVE P.C.
DSC ARCHITECTS
7121 CROSSROADS BLVD
BRENTWOOD, TN 37027
TEL (615) 726-0310
MAIL dscinfo@dscarch.com
WEB www.dscarch.com

REVISIONS

NOTED FLOOR PLAN
FIRST FLOOR

A1.51

ISSUE DATE	JOB NUMBER
11.12.19	19025