DRAWING CREATED: - 10/24/2019 2:59 PM
LAST DRAWING UPDATE: - 11/8/2019 8:07 AM
PLOT DATE: - 5/29/2008 11:03 AM
FILE NAME: - 19020_A153.dwg
SCALE FACTOR: - 1:96

DRAWING CREATED: - 10/14/2019 8:48 AM
LAST DRAWING UPDATE: - 11/8/2019 8:58 AM
PLOT DATE: - 3/16/2010 3:52 PM
FILE NAME: - _19020_ab03.dwg
SCALE FACTOR: - 1:96

Layer	Layer	Color
A-CASE-LOWR	A-CASE-LOWR	GOLD
A-CASE-UPPR	A-CASE-UPPR	GOLD
A-COLS-BASE	A-COLS-BASE	BLACK
A-DOOR-BASE	A-DOOR-BASE	GREEN
A-EQPM-BASE	A-EQPM-BASE	BLUE
A-FIXT-CASE	A-FIXT-CASE	GREEN
A-FLOR-CASE	A-FLOR-CASE	GREEN
A-FUTR-CASE	A-FUTR-CASE	GREEN
A-GLAZ-BASE	A-GLAZ-BASE	GREEN
A-GRID-BASE	A-GRID-BASE	BLACK
A-OVHD-BASE	A-OVHD-BASE	GREEN
A-PATT-BASE	A-PATT-BASE	GREEN
A-ROOM-BASE	A-ROOM-BASE	BLACK
A-STRS-BASE	A-STRS-BASE	GREEN
A-WALL-EXST	A-WALL-EXST	SCR/BLK
A-WALL FIRE-1F	A-WALL FIRE-1F	RED
A-WALL FIRE-1FS	A-WALL FIRE-1FS	RED
A-WALL FIRE-2F	A-WALL FIRE-2F	RED
A-WALL FIRE-2FS	A-WALL FIRE-2FS	RED
A-WALL FIRE-3F	A-WALL FIRE-3F	RED
A-WALL FIRE-4F	A-WALL FIRE-4F	RED
A-WALL FIRE-SW	A-WALL FIRE-SW	RED
A-WALL FIRE-SW	A-WALL FIRE-SP	RED
A-WALL FIRE-SB	A-WALL FIRE-SB	RED
A-WALL FIRE-FW	A-WALL FIRE-FW	RED
A-FULL-WALL	A-FULL-WALL	GREEN
A-PART-WALL	A-PART-WALL	BLACK
A-PRHT-WALL	A-PRHT-WALL	GREEN
A-TLSP-BASE	A-TLSP-BASE	BLACK
A1.5x	A1.5x	BLACK

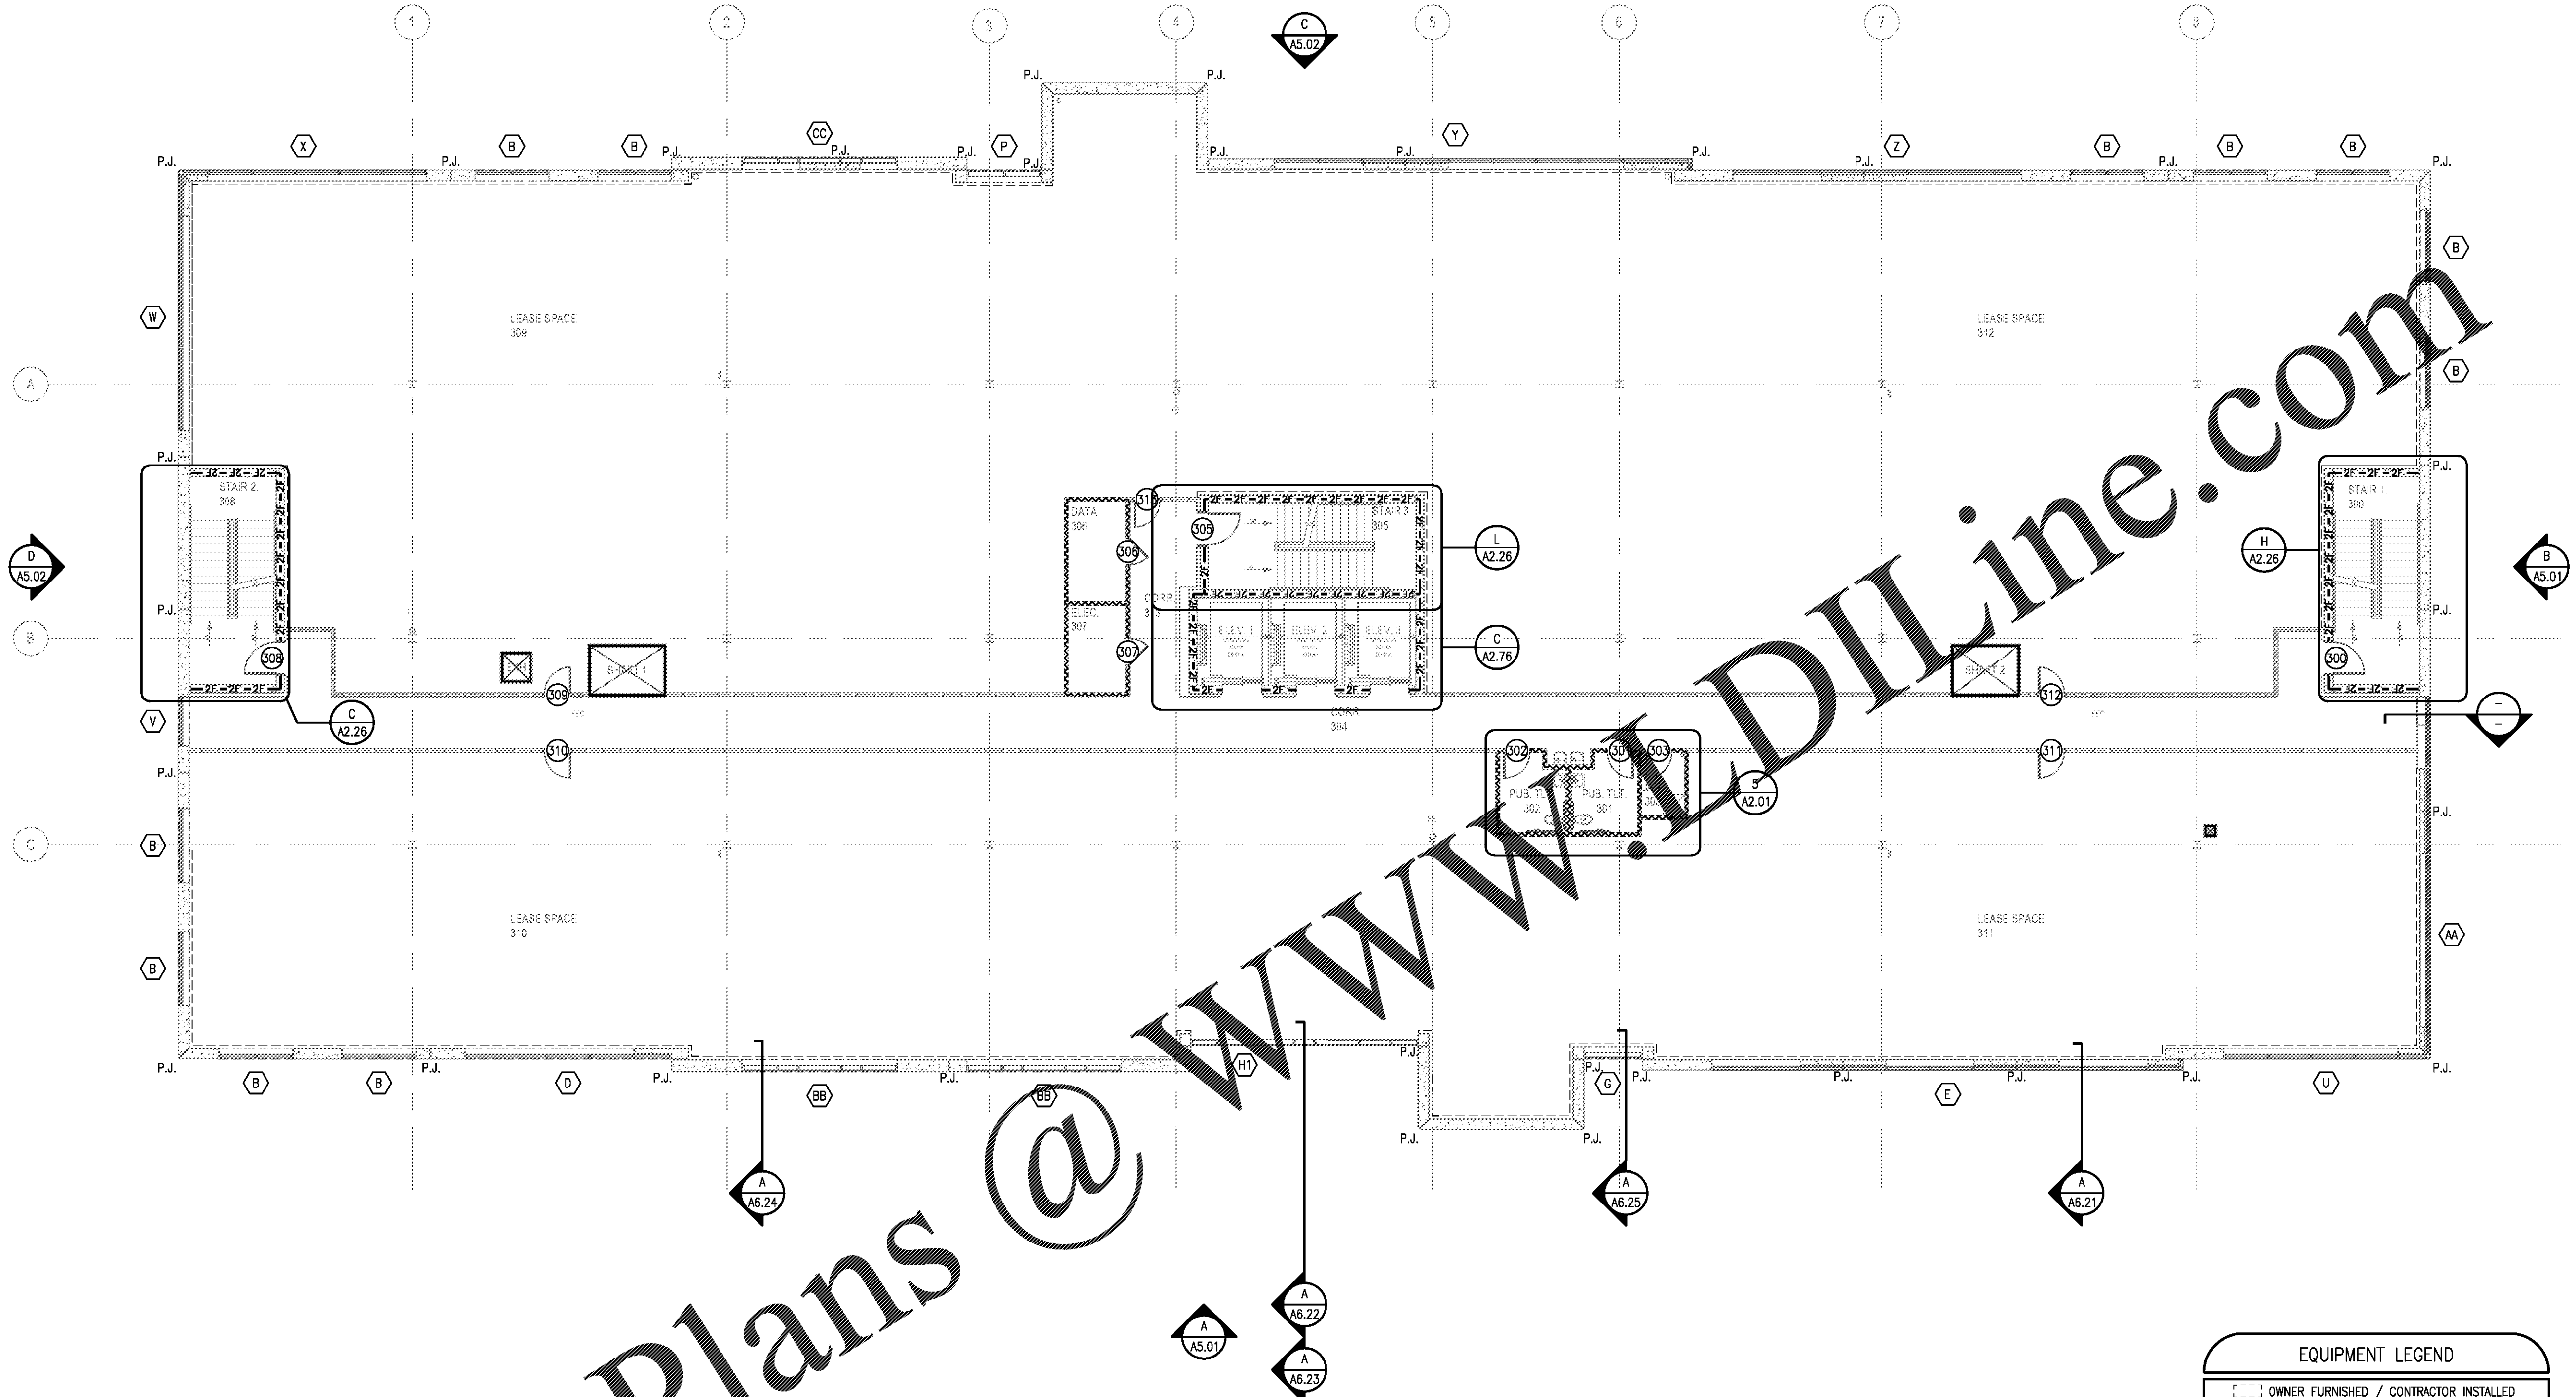

Order Plans @ WWW.LDILine.com

EQUIPMENT LEGEND

- OWNER FURNISHED / CONTRACTOR INSTALLED
- CONTRACTOR FURNISHED / INSTALLED

WALL LEGEND

WALL CONSTRUCTION TYP.

- UNRATED PARTITION TO ABOVE CLG.
- LEASE SPACE PARTITION
- UNRATED PARTITION TO DECK
- X X X X X X X X SMOKE PARTITION
- SB SB SB SMOKE BARRIER
- 1F 1F 1F 1 HOUR FIRE BARRIER
- 1FS 1FS 1FS 1 HOUR FIRE – SMOKE BARRIER
- 2F 2F 2F 2 HOUR FIRE BARRIER
- 2FS 2FS 2FS 2 HOUR FIRE – SMOKE BARRIER
- 2 HOUR SHAFT BARRIER

NOTE: 1.) FOR SOUND WALLS SEE DIMENSIONED PLAN.
2.) ALL WALL TYPES MAY NOT BE USED.

0 2 4 8 16

STATE OF FLORIDA WILLIE D. STOKES AR0011691 REGISTERED ARCHITECT 11/12/19

PRH MEDICAL OFFICE BUILDING

NAPLES, FLORIDA

THIS DOCUMENT CONTAINS INFORMATION THAT IS PROPRIETARY TO DAVIS, STOKES COLLABORATIVE, P.C. THIS DOCUMENT AND/OR IT'S CONTENTS MAY NOT BE REPRODUCED OR DISCLOSED TO OTHERS, EITHER IN WHOLE OR IN PART, WITHOUT THE PRIOR WRITTEN CONSENT OF DAVIS, STOKES COLLABORATIVE, P.C. COPYRIGHT 2018, ALL RIGHTS RESERVED

DAVIS STOKES COLLABORATIVE P.C.
DSC ARCHITECTS
7121 CROSSROADS BLVD
BRENTWOOD, TN 37027
TEL (615) 726-0010
MAIL dscinfo@dscaai.com
WEB www.dscaai.com

NO.	DATE	DESCRIPTION

REVISIONS

NOTED FLOOR PLAN
THIRD FLOOR

A1.53

ISSUE DATE:	JOB NUMBER
11.12.19	19020