DRAWING CREATED:	- 10/4/2019 11:26 AM
LAST DRAWING UPDATE:	- 11/13/2019 8:25 AM
PLOT DATE:	- 5/29/2008 11:03 AM
FILE NAME:	- 19020_A301.dwg
SCALE FACTOR:	- 1:96

DRAWING CREATED:	- 11/12/2019 10:06 AM
LAST DRAWING UPDATE:	- 11/12/2019 10:06 AM
PLOT DATE:	- 9/24/2019 7:26 AM
FILE NAME:	- _19020_ab01.dwg
SCALE FACTOR:	- 1:96

A-CLNG -FIRE	A-CLNG -FIRE	BLACK
A-WALL -LITE	A-WALL -LITE	BLACK
A-CLNG -LITE	A-CLNG -LITE	BLACK
A-CLNG -FIRE	A-CLNG -FIRE	BLACK
A-CLNG -DIFF	A-CLNG -DIFF	BLACK
A-CLNG	A-CLNG	BLACK
A3.0x	A3.0x	BLACK
A-TLSP -BASE	A-TLSP -BASE	BLACK
- -	- -	- -
A-PART -WALL	A-PART -WALL	BLACK
A-FULL -WALL	A-FULL -WALL	GREEN
A-WALL FIRE-FW	A-WALL FIRE-FW	RED
A-WALL FIRE-SB	A-WALL FIRE-SB	RED
A-WALL FIRE-SP	A-WALL FIRE-SP	RED
A-WALL FIRE-SW	A-WALL FIRE-SW	RED
A-WALL FIRE-4F	A-WALL FIRE-4F	RED
A-WALL FIRE-3F	A-WALL FIRE-3F	RED
A-WALL FIRE-2FS	A-WALL FIRE-2FS	RED
A-WALL FIRE-2F	A-WALL FIRE-2F	RED
A-WALL FIRE-1FS	A-WALL FIRE-1FS	RED
A-WALL FIRE-1F	A-WALL FIRE-1F	RED
A-WALL -EXST	A-WALL -EXST	SCR/BLK
A-STRS -BASE	A-STRS -BASE	GREEN
A-ROOM -BASE	A-ROOM -BASE	GREEN
A-PATT -BASE	A-PATT -BASE	GREEN
A-OVHD -BASE	A-OVHD -BASE	GREEN
A-GRID -BASE	A-GRID -BASE	BLACK
A-GLAZ -BASE	A-GLAZ -BASE	GREEN
A-FUTR -CASE	A-FUTR -CASE	GREEN
- -	- -	- -
- -	- -	- -
- -	- -	- -
A-DOOR -BASE	A-DOOR -BASE	GREEN
- -	- -	- -
A-COLS -BASE	A-COLS -BASE	BLACK
A-CASE -UPPR	A-CASE -UPPR	GOLD
- -	- -	- -
- -	- -	- -

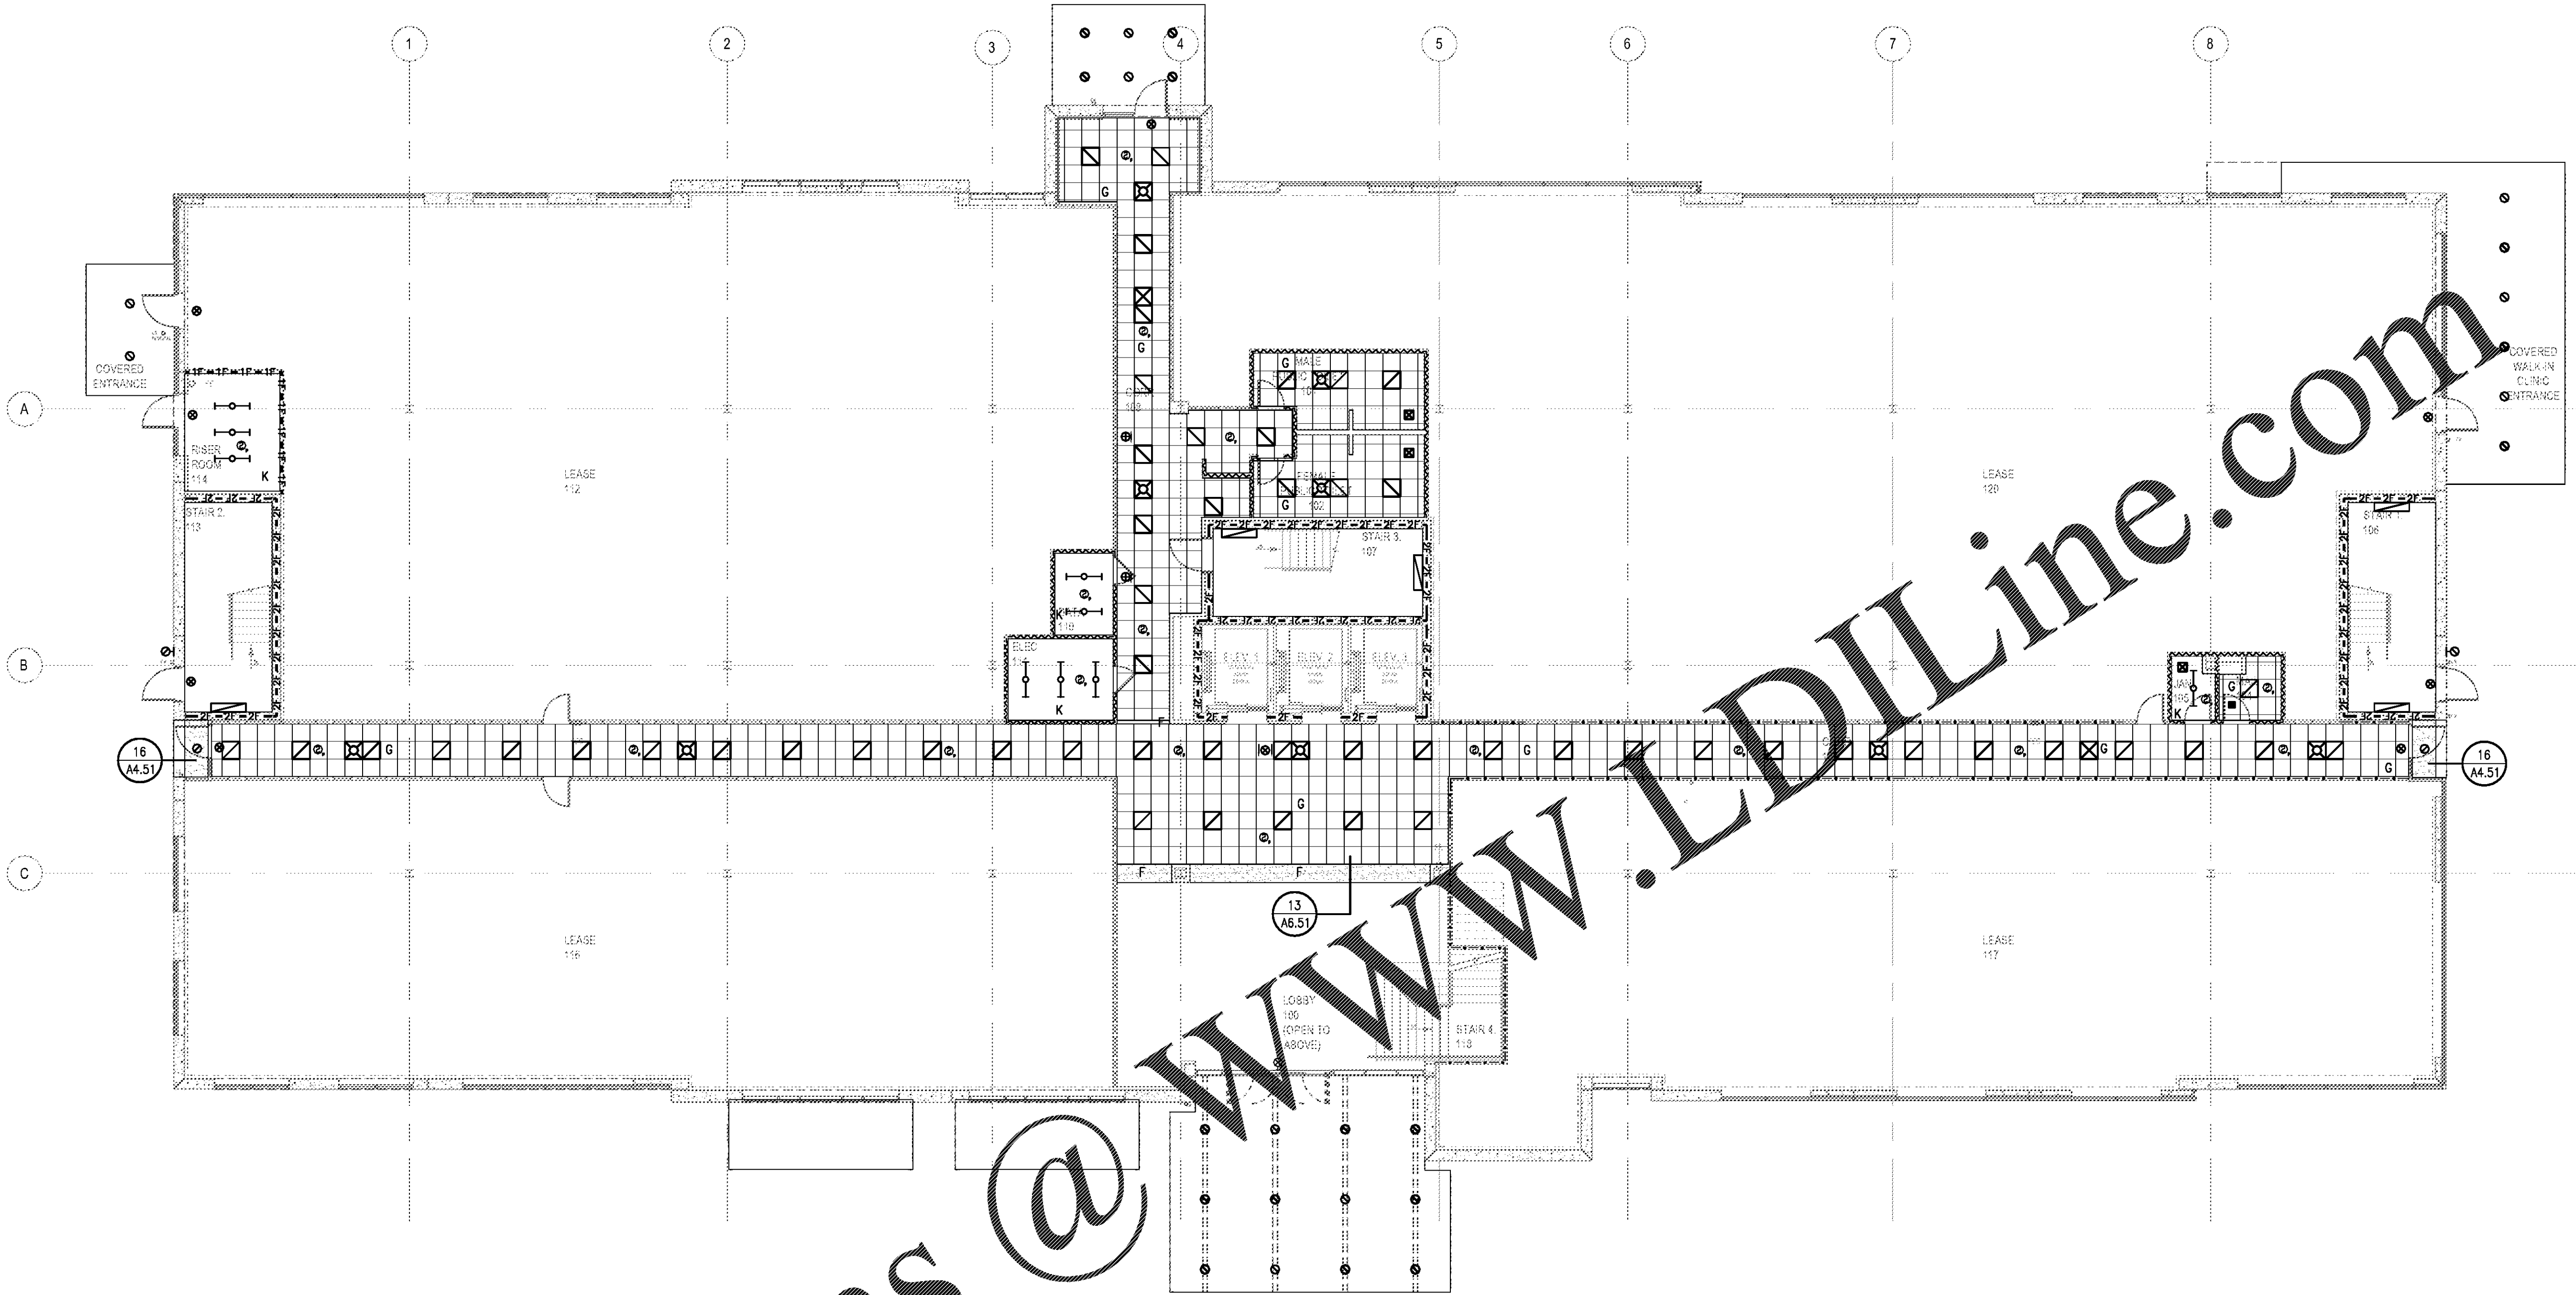

Order Plans @ www.LDILine.com

REFLECTED CEILING LEGEND

- 2X4 FLUORESCENT LIGHTING
- 2X2 FLUORESCENT LIGHTING
- 1X4 FLUORESCENT LIGHTING
- INCANDESCENT LIGHTING
- STRIP LIGHTING
- EXIT LIGHTS
- HVAC SUPPLY DIFFUSER
- HVAC RETURN DIFFUSER
- CEILING MOUNTED SMOKE DETECTOR
- CEILING MOUNTED SPEAKERS
- CEILING MOUNTED NURSE CALLS

NOTE: ITEMS LISTED ABOVE MAY NOT BE USED.

CEILING HEIGHT LEGEND

A	6'-8"	H	9'-4"	R	13'-4"	X	N.A.
B	7'-0"	J	10'-0"	S	14'-0"	Z	N.A.
C	7'-4"	K	EXPOSED	T	N.A.		
D	8'-0"	L	10'-8"	U	N.A.		
E	8'-8"	M	11'-4"	V	N.A.		
F	8'-11"	N	12'-0"	W	N.A.		
G	9'-0"	P	12'-8"	Y	N.A.		

WALL LEGEND

WALL CONSTRUCTION TYP.

- UNRATED PARTITION TO ABOVE CLG.
- LEASE SPACE PARTITION
- UNRATED PARTITION TO DECK
- X X X X X X X X SMOKE PARTITION
- SB SB SB SMOKE BARRIER
- 1F 1F 1F 1 HOUR FIRE BARRIER
- 1FS 1FS 1FS 1 HOUR FIRE – SMOKE BARRIER
- 2F 2F 2F 2 HOUR FIRE BARRIER
- 2FS 2FS 2FS 2 HOUR FIRE – SMOKE BARRIER
- 2 HOUR SHAFT BARRIER

NOTE: ALL WALL TYPES MAY NOT BE USED.

STATE OF FLORIDA
WILLIE D. STOKES
AR0011691
REGISTERED ARCHITECT
/19

PRH
MEDICAL OFFICE BUILDING

NAPLES, FLORIDA

THIS DOCUMENT CONTAINS INFORMATION THAT IS PROPRIETARY TO DAVIS, STOKES COLLABORATIVE, P.C. THIS DOCUMENT AND/OR IT'S CONTENTS MAY NOT BE REPRODUCED OR DISCLOSED TO OTHERS, EITHER IN WHOLE OR IN PART, WITHOUT THE PRIOR WRITTEN CONSENT OF DAVIS, STOKES COLLABORATIVE, P.C. COPYRIGHT 2018, ALL RIGHTS RESERVED

DAVIS STOKES COLLABORATIVE P.C.
DSC ARCHITECTS
7121 CROSSROADS BLVD
BRENTWOOD, TN 37027
TEL (615) 726-0010
MAIL dscinfo@dsccoi.com
WEB www.dsccoi.com

REVISIONS

NO.	DATE	DESCRIPTION

REFLECTED CEILING PLAN
FIRST FLOOR

A3.01

ISSUE DATE:	JOB NUMBER
11.12.19	19020