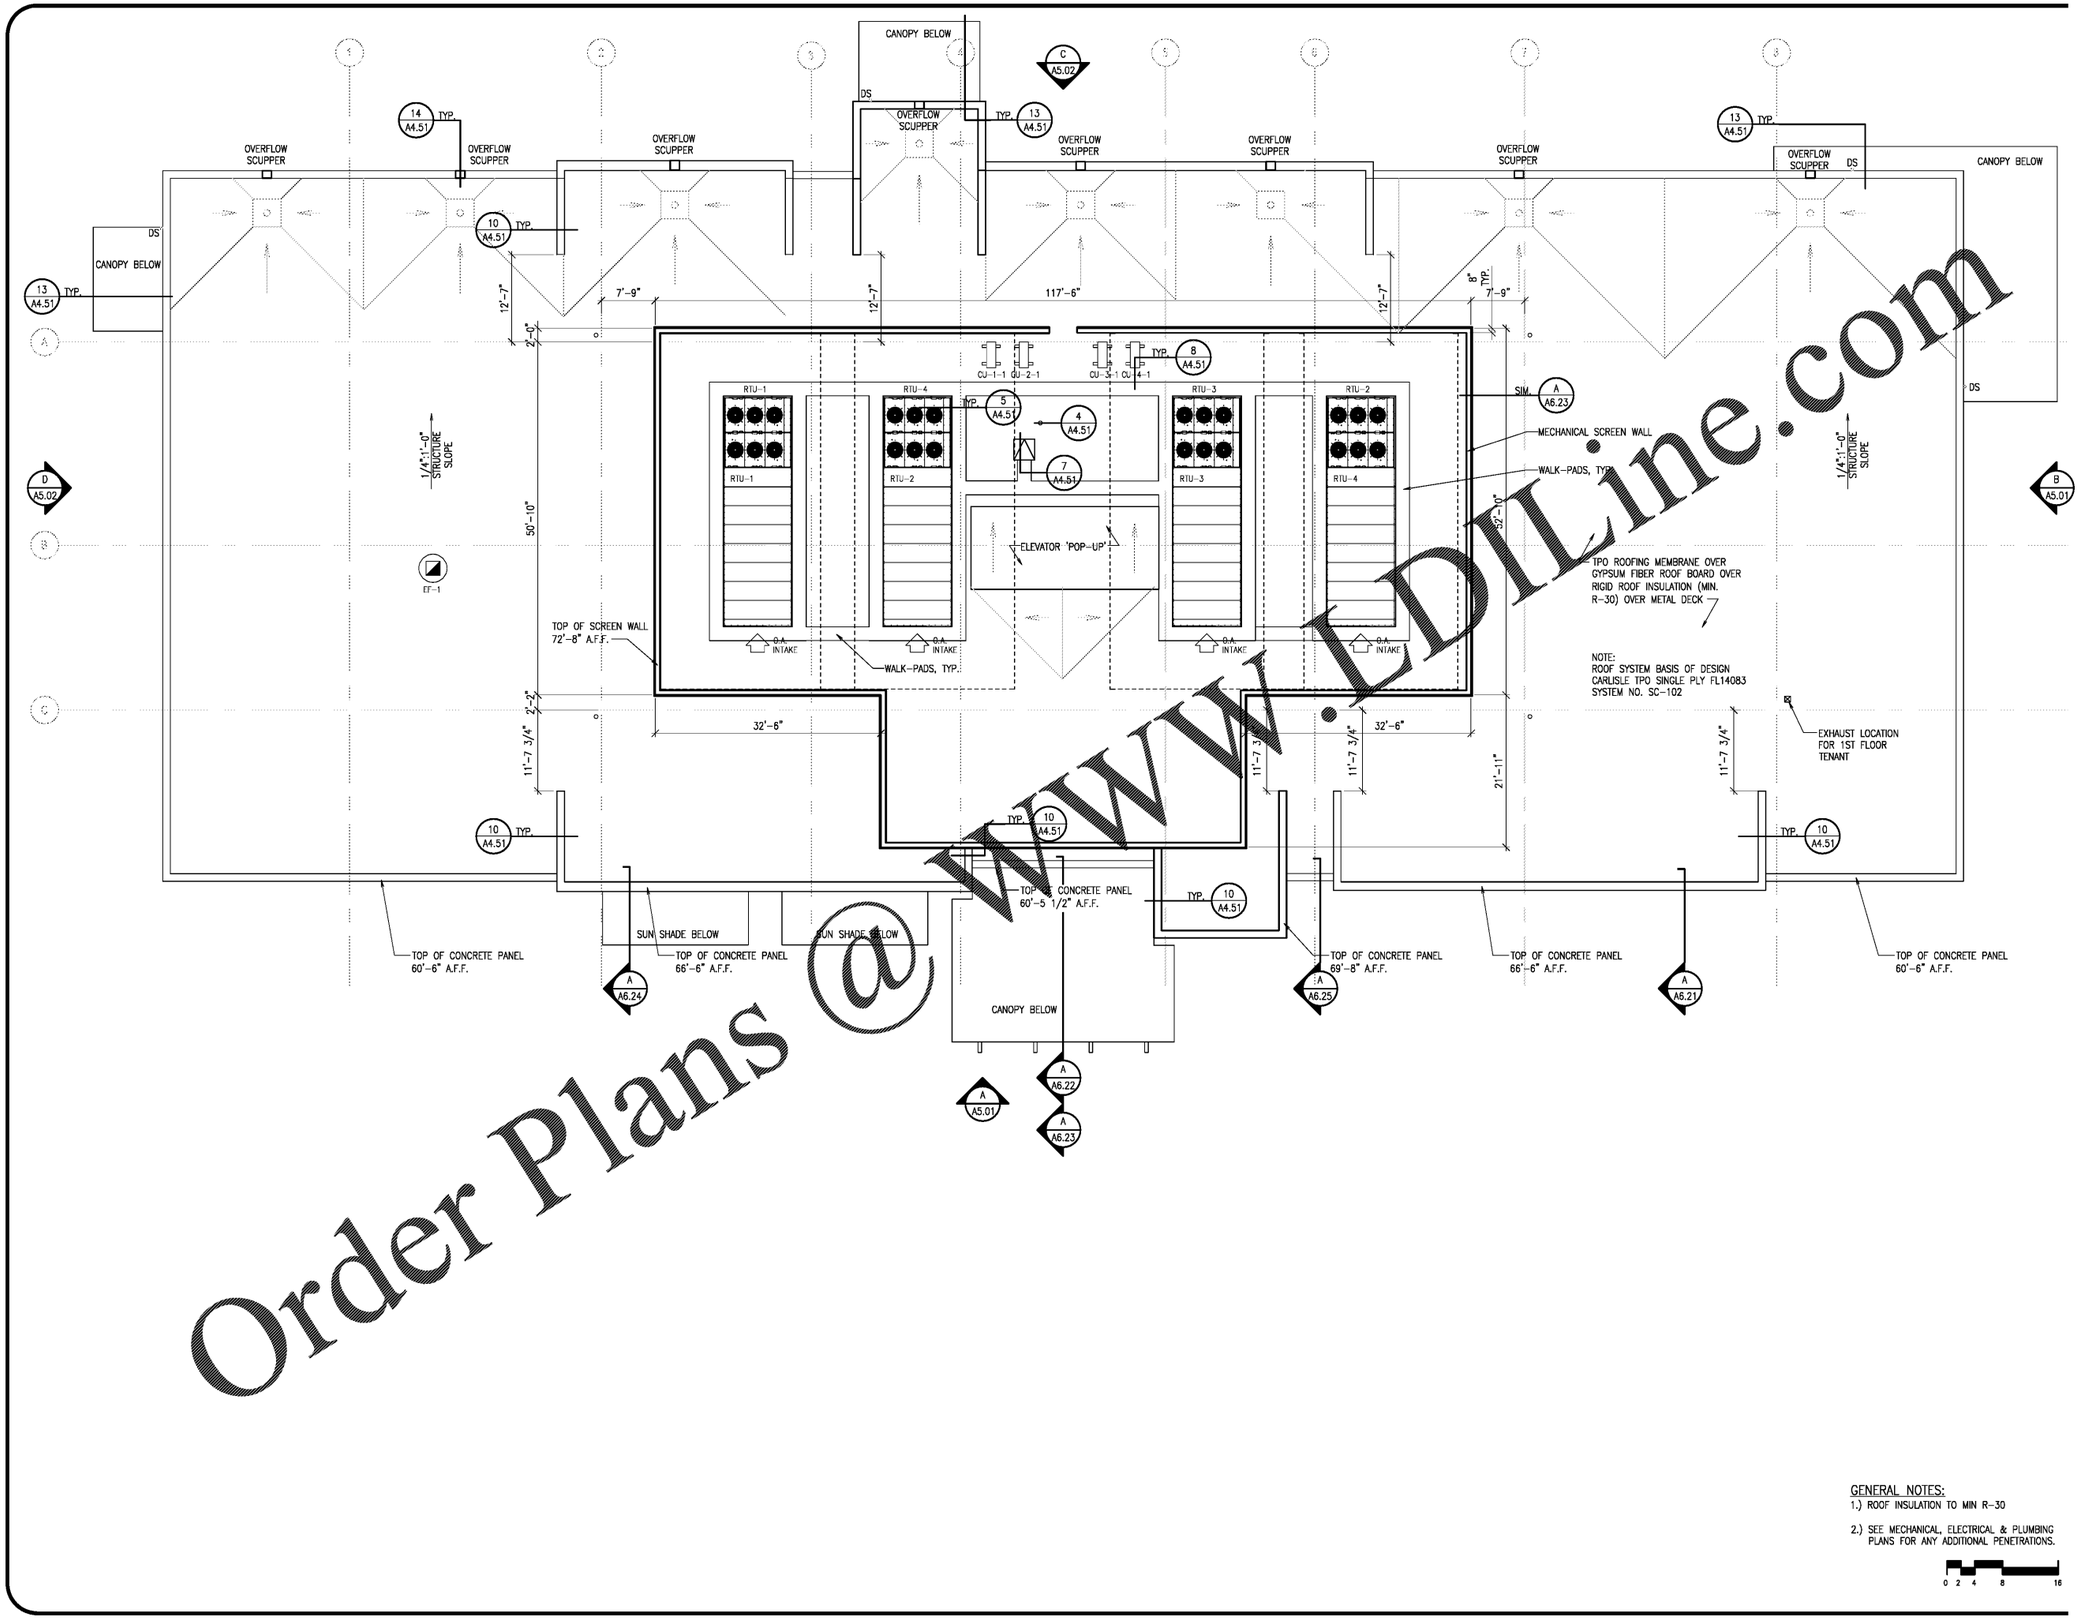

Order Plans @ www.LDILine.com

GENERAL NOTES:

1.) ROOF INSULATION TO MIN R-30

2.) SEE MECHANICAL, ELECTRICAL & PLUMBING PLANS FOR ANY ADDITIONAL PENETRATIONS.

0 2 4 8 16

DRAWING CREATED: - 11/8/2019 10:06 AM
LAST DRAWING UPDATE: - 11/11/2019 9:13 AM
PLOT DATE: - 5/29/2008 11:03 AM
FILE NAME: - 19020_A401.dwg
SCALE FACTOR: - 1:96

DRAWING CREATED: - 10/28/2019 11:48 AM
LAST DRAWING UPDATE: - 11/6/2019 9:22 AM
PLOT DATE: - 3/16/2010 3:52 PM
FILE NAME: - 19020_ab02.dwg
SCALE FACTOR: - 1:96

PRH MEDICAL OFFICE BUILDING

NAPLES, FLORIDA

THIS DOCUMENT CONTAINS INFORMATION THAT IS PROPRIETARY TO DAVIS, STOKES COLLABORATIVE, P.C. THIS DOCUMENT AND/OR ITS CONTENTS MAY NOT BE REPRODUCED OR DISCLOSED TO OTHERS, EITHER IN WHOLE OR IN PART, WITHOUT THE PRIOR WRITTEN CONSENT OF DAVIS, STOKES COLLABORATIVE, P.C. COPYRIGHT 2018, ALL RIGHTS RESERVED

DAVIS STOKES COLLABORATIVE P.C.
DSC ARCHITECTS
7121 CROSSROADS BLVD
BRENTWOOD, TN 37027
TEL (615) 726-0010
MAIL dscinfo@dscaol.com
WEB www.dscaol.com

REVISIONS

NO	DATE	DESCRIPTION

ROOF PLAN

A4.01

ISSUE DATE:	JOB NUMBER:
11.12.19	19020