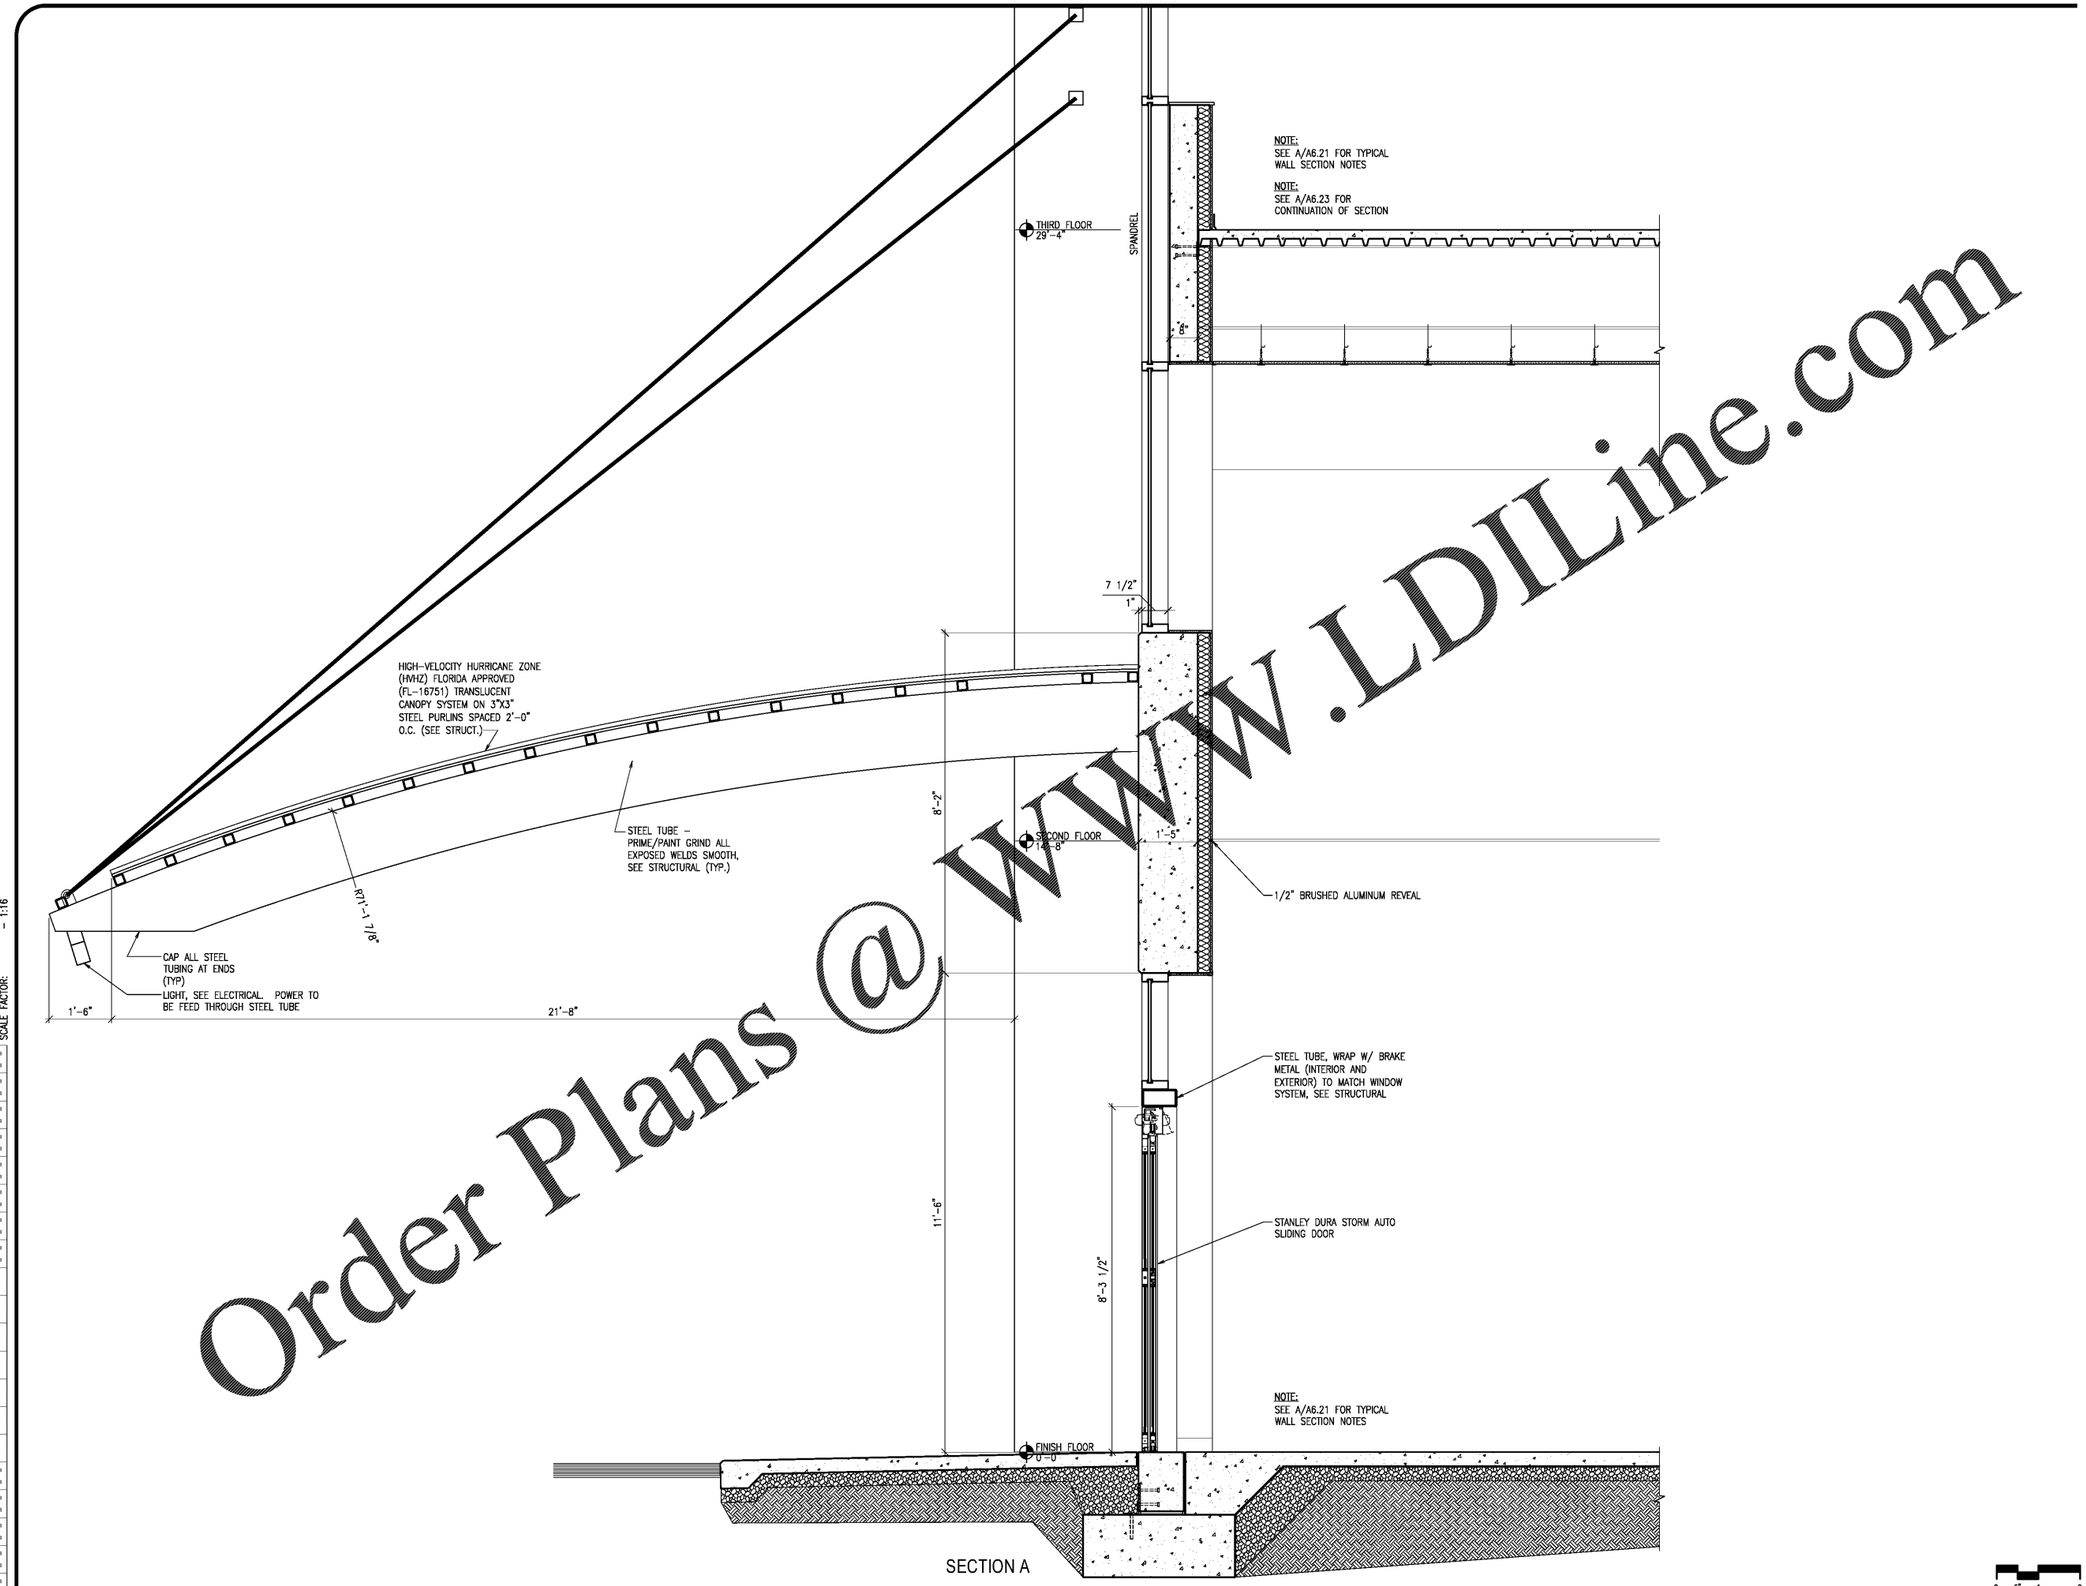

SECTION A

0 6" 1 2

Order Plans @ WWW.LDILine.com

DRAWING CREATED: 10/28/2019 11:32 AM
LAST DRAWING UPDATE: 10/29/2019 1:13 PM
PLOT DATE: 5/29/2008 11:03 AM
FILE NAME: 1920_A622.dwg
SCALE FACTOR: 1:15

	A-NOTE	A-NAME	A-PATT	A-GRID	A-GSNP	A-DIST
A6.2x	BLACK	BLACK	BLACK	BLACK	BLACK	BLACK
A6.2x	BLACK	BLACK	BLACK	BLACK	BLACK	BLACK
BLK	BLACK	BLACK	BLACK	BLACK	BLACK	BLACK

STATE OF FLORIDA
WILLIE D. STOKES
ARCHITECT
REGISTERED ARCHITECT
11/12/19

PRH
MEDICAL OFFICE BUILDING
NAPLES, FLORIDA

THIS DOCUMENT CONTAINS PROPRIETARY INFORMATION THAT IS THE PROPERTY OF DAVIS STOKES COLLABORATIVE, P.C. THE DOCUMENT AND/OR ITS CONTENTS SHALL NOT BE REPRODUCED OR DISCLOSED TO OTHERS, EITHER IN WHOLE OR IN PART, WITHOUT THE WRITTEN CONSENT OF DAVIS STOKES COLLABORATIVE, P.C. COPYRIGHT 2019 ALL RIGHTS RESERVED

DAVIS STOKES COLLABORATIVE P.C.
DSC ARCHITECTS
2721 CROSSROADS BLVD.
BRENTWOOD, TN 37027
TEL (615) 726-0310
MAIL dscinfo@dsccol.com
WEB www.dsccol.com

REVISIONS

NO	DATE	DESCRIPTION

WALL SECTIONS

A6.22

ISSUE DATE	JOB NUMBER
11.12.19	1920