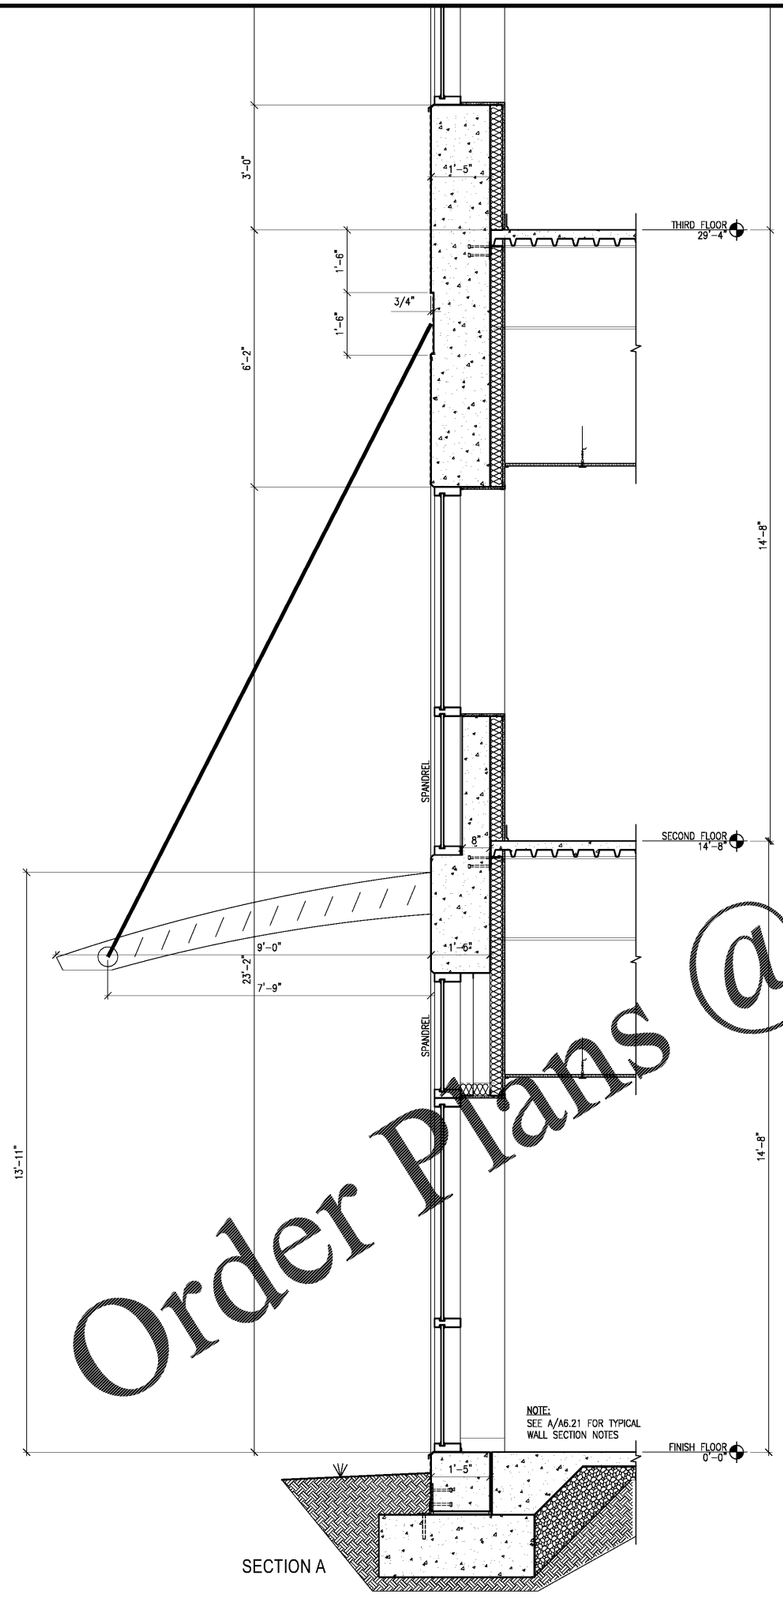

SECTION A

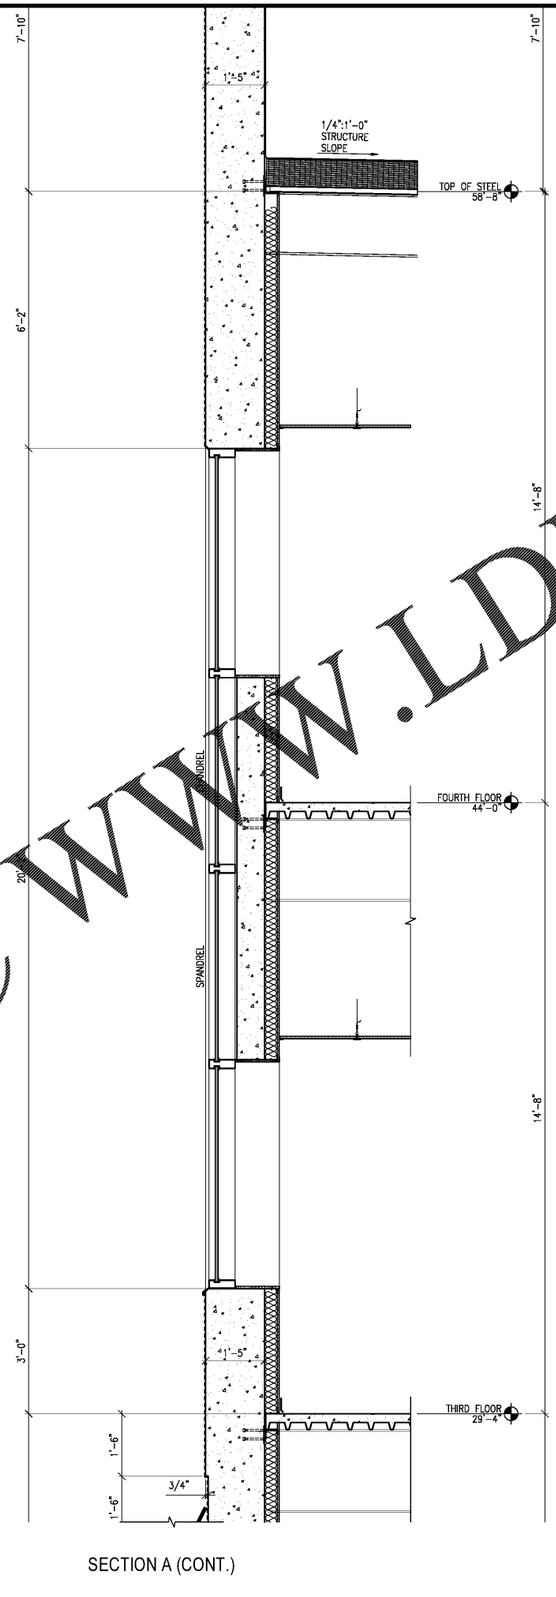

SECTION A (CONT.)

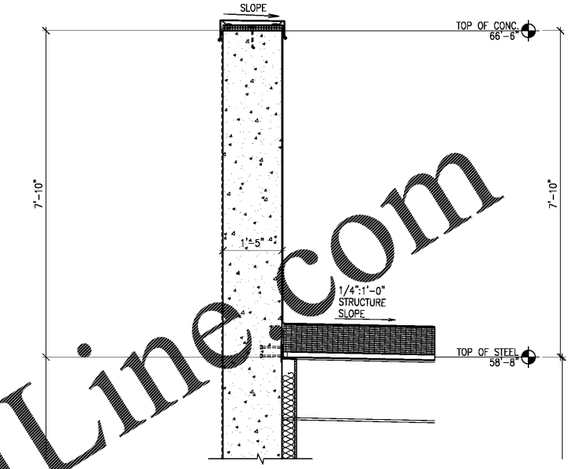

SECTION A (CONT.)

Order Plans @ WWW.LDILine.com

0 6" 1 2

DRAWING CREATED: 10/4/2019 11:32 AM
LAST DRAWING UPDATE: 10/25/2019 1:13 PM
PLOT DATE: 5/29/2008 11:03 AM
FILE NAME: 19020_A624.dwg
SCALE FACTOR: 1=1
SCALE FACTOR OF TOP: "-"

A-NOTE	A-NAME	A-PAT	A-GRID	A-GWP	A-DIST
BLACK	BLACK	BLACK	BLACK	BLACK	BLACK

A6.2x	A6.3x
BLK	

STATE OF FLORIDA
WILLIE D. STOKES
ARCHITECT
REGISTERED ARCHITECT
10/25/19

PRH
MEDICAL OFFICE BUILDING
NAPLES, FLORIDA

THIS DOCUMENT CONTAINS PROPRIETARY INFORMATION THAT IS PROPERTY OF DAVIS STOKES COLLABORATIVE, P.C. THE DOCUMENT AND/OR ITS CONTENTS MAY NOT BE REPRODUCED OR DISCLOSED TO OTHERS, EITHER IN WHOLE OR IN PART, WITHOUT THE PRIOR WRITTEN CONSENT OF DAVIS STOKES COLLABORATIVE, P.C. COPYRIGHT 2019 ALL RIGHTS RESERVED

DAVIS STOKES COLLABORATIVE P.C.
DSC ARCHITECTS
7121 CROSSBROADS BLVD.
BRENTWOOD, TN. 37027
TEL (615) 726-0310
MAIL davis@dsccol.com
WEB www.dsccol.com

REVISIONS

NO	DATE	DESCRIPTION

WALL SECTIONS

A6.24

ISSUE DATE: 11.12.19
JOB NUMBER: 19020