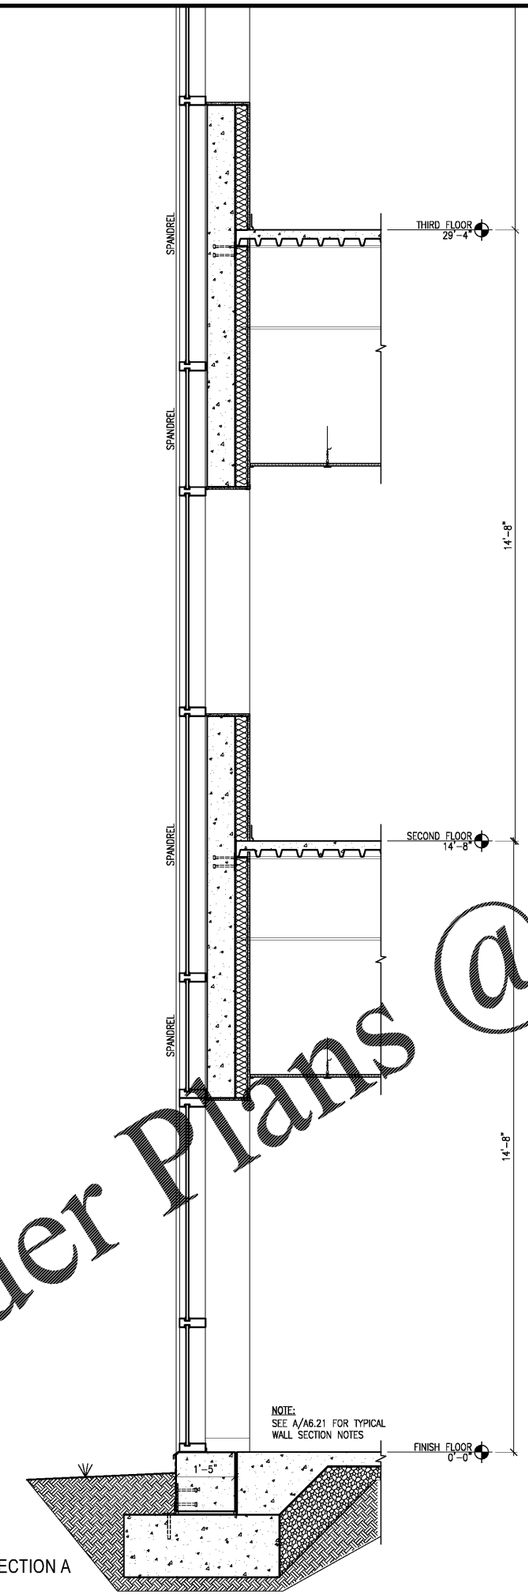

SECTION A

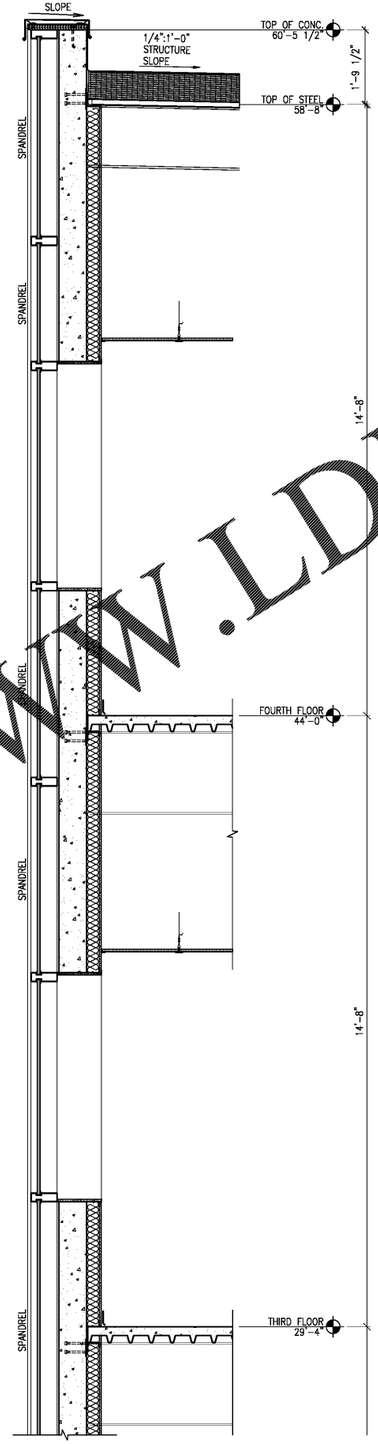

SECTION A (CONT.)

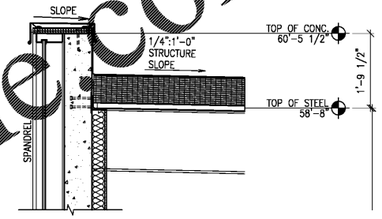

SECTION A (CONT.)

0 6" 1 2

Order Plans @ WWW.LDILine.com

DRAWING CREATED: 10/28/2019 1:20 PM
LAST DRAWING UPDATE: 10/29/2019 1:12 PM
PLOT DATE: 5/29/2008 11:03 AM
FILE NAME: 19020_A6.25.dwg
SCALE FACTOR: 1:16

A-NOTE	A-NOTE	A-NAME	A-PATT	A-GRID	A-GRAP	A-DIST	A6.2x	A6.2x	BLK		
BLACK	BLACK	BLACK	BLACK	BLACK	BLACK	BLACK					

SCALE FACTOR:

STATE OF FLORIDA
WILLIE D. STOKES
AR0011091
REGISTERED ARCHITECT
10/28/19

PRH MEDICAL OFFICE BUILDING

NAPLES, FLORIDA

THIS DOCUMENT CONTAINS INFORMATION THAT IS PROPRIETARY TO DAVIS, STOKES COLLABORATIVE, P.C. THIS DOCUMENT AND/OR ITS CONTENTS MAY NOT BE REPRODUCED OR DISCLOSED TO OTHERS, EITHER IN WHOLE OR IN PART, WITHOUT THE PRIOR WRITTEN CONSENT OF DAVIS, STOKES COLLABORATIVE, P.C. COPYRIGHT 2018. ALL RIGHTS RESERVED

DAVIS STOKES COLLABORATIVE P.C.
DSC ARCHITECTS
7121 CROSSROADS BLVD
BRENTWOOD, TN 37027
TEL (615) 726-0310
MAIL dscinfo@dscaa.com
WEB www.dscaa.com

REVISIONS

NO	DATE	DESCRIPTION

WALL SECTIONS

A6.25

ISSUE DATE: 11.12.19
JOB NUMBER: 19020