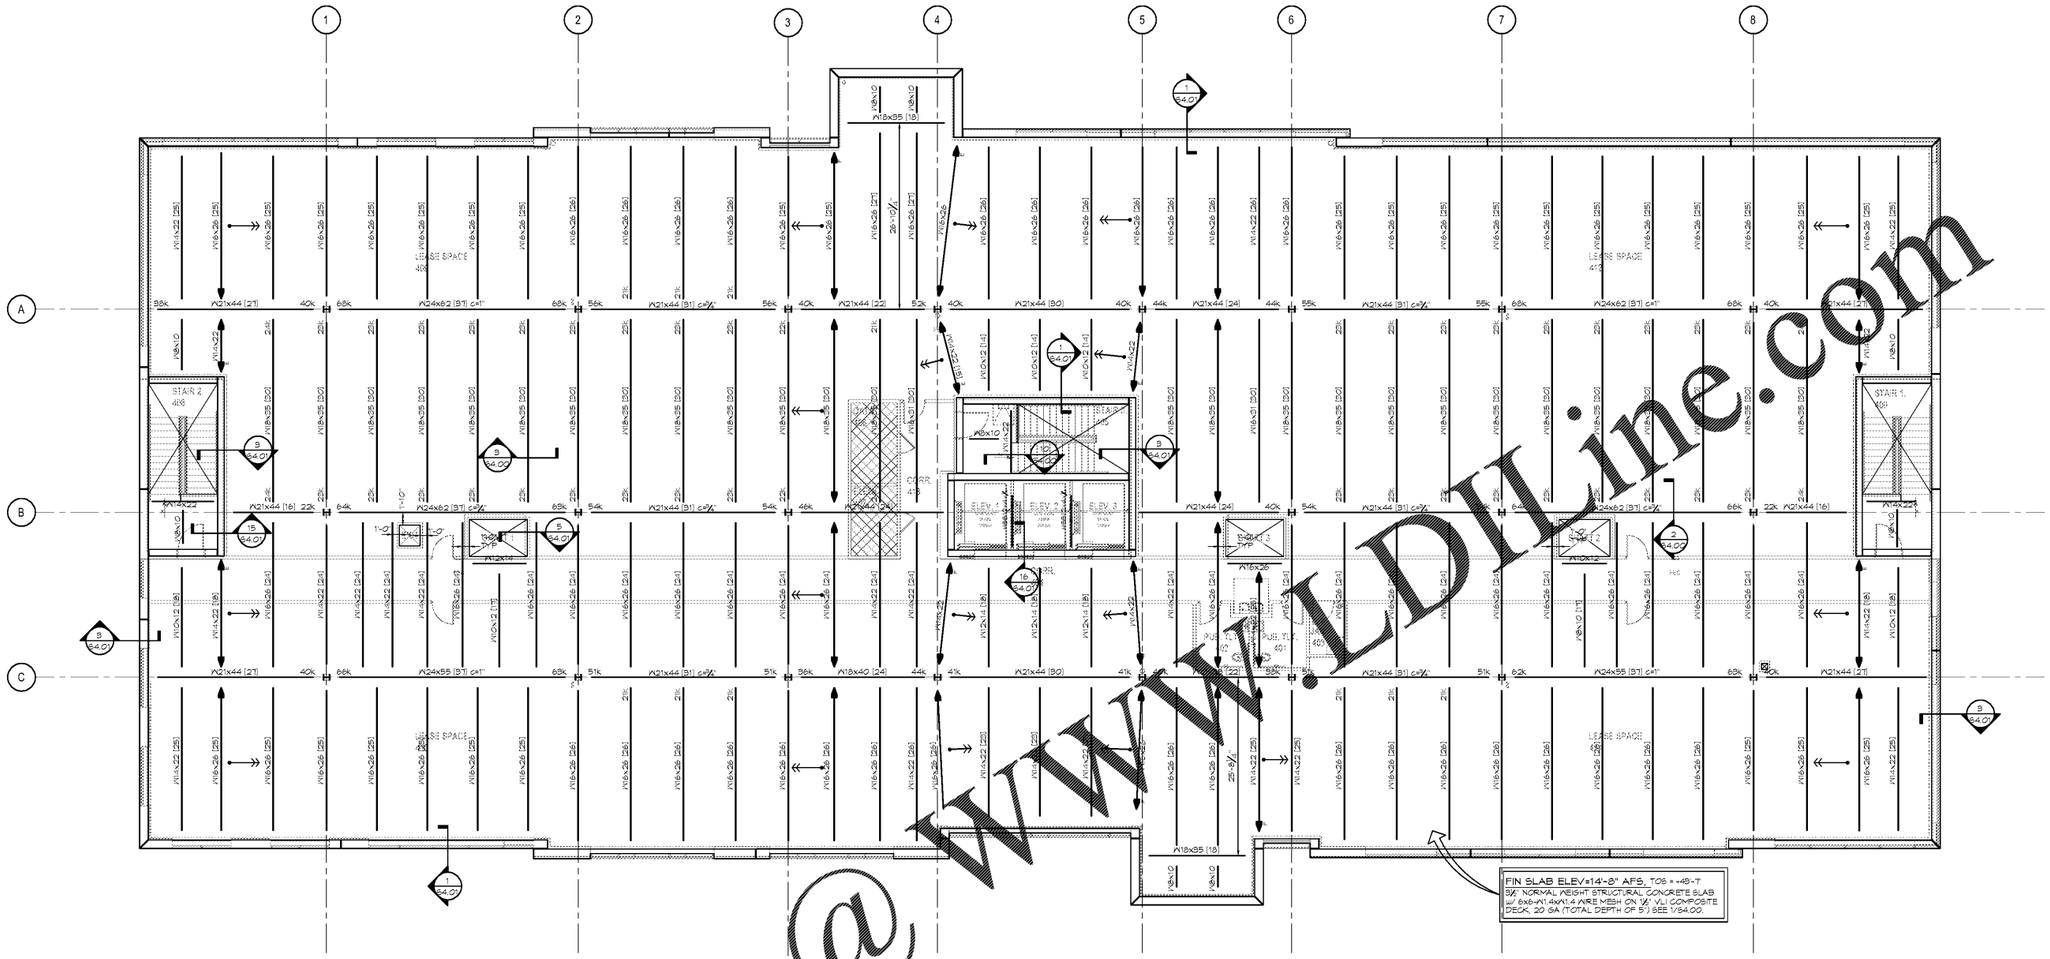

FOURTH FLOOR FRAMING PLAN

NOTES:

1. SEE S1.00 FOR GENERAL NOTES.
2. SEE ARCHITECTURAL DRAWINGS FOR DIMENSIONS NOT NOTED.
3. SEE S1.01 FOR TILT-WALL LAYOUT.
4. SPACE BEAMS EQUALLY BETWEEN GRIDLINES AND/OR WALLS UNLESS NOTED OTHERWISE.
5. INDICATES SLAB OPENING. SEE 8/S4.00 FOR ALL UNFRAMED SLAB OPENINGS.
6. INDICATES COLLECTOR AT EDGE OF CONCRETE TILT UP PANEL WALL SEE 1/S4.03 AND 10/S6.00.
7. INDICATES COLLECTOR AT FACE OF CONCRETE TILT UP PANEL WALL SEE 1/S4.03 AND 12/S6.00.
8. INDICATES COLLECTOR AT BEAM WEB SEE 11/S4.01.
9. INDICATES COLLECTOR AT COLUMN WEB SEE 9/S4.01.
10. INDICATES DIAGONAL BEAM BRACING SEE 13/S4.01. LOCATE AT MIDSPAN OF BEAM UNO.
11. INDICATES FULL DEPTH SHEAR TAB STIFFENER P SEE 12/S4.01.
12. INDICATES ELECTRICAL AND DATE EQUIPMENT, COORDINATE HOUSEKEEPING PAD REQUIREMENTS w/ ARCH AND MEP. SEE 12/S4.00 FOR REMAINDER OF INFORMATION. MAXIMUM EQUIPMENT WEIGHT IS 500#.

Order Plans @ www.LDILine.com

PRM MEDICAL OFFICE BUILDING

NAPLES, FLORIDA

THIS DOCUMENT CONTAINS INFORMATION THAT IS PROPRIETARY TO DAVIS, STOKES COLLABORATIVE, P.C. THIS DOCUMENT AND/OR ITS CONTENTS MAY NOT BE REPRODUCED OR DISCLOSED TO OTHERS, EITHER IN WHOLE OR IN PART, WITHOUT THE PRIOR WRITTEN CONSENT OF DAVIS, STOKES COLLABORATIVE, P.C. COPYRIGHT 2018 ALL RIGHTS RESERVED

DAVIS STOKES COLLABORATIVE P.C.
DSC ARCHITECTS
7121 CROSSROADS BLVD.
BRENTWOOD, TN 37027
TEL: (615) 726-0010
MAIL: dscinfo@dscaol.com
WEB: www.dscaol.com

REVISIONS

NO	DATE	DESCRIPTION

FOURTH FLOOR FRAMING PLAN

S3.03

ISSUE DATE	JOB NUMBER
11.12.19	19020