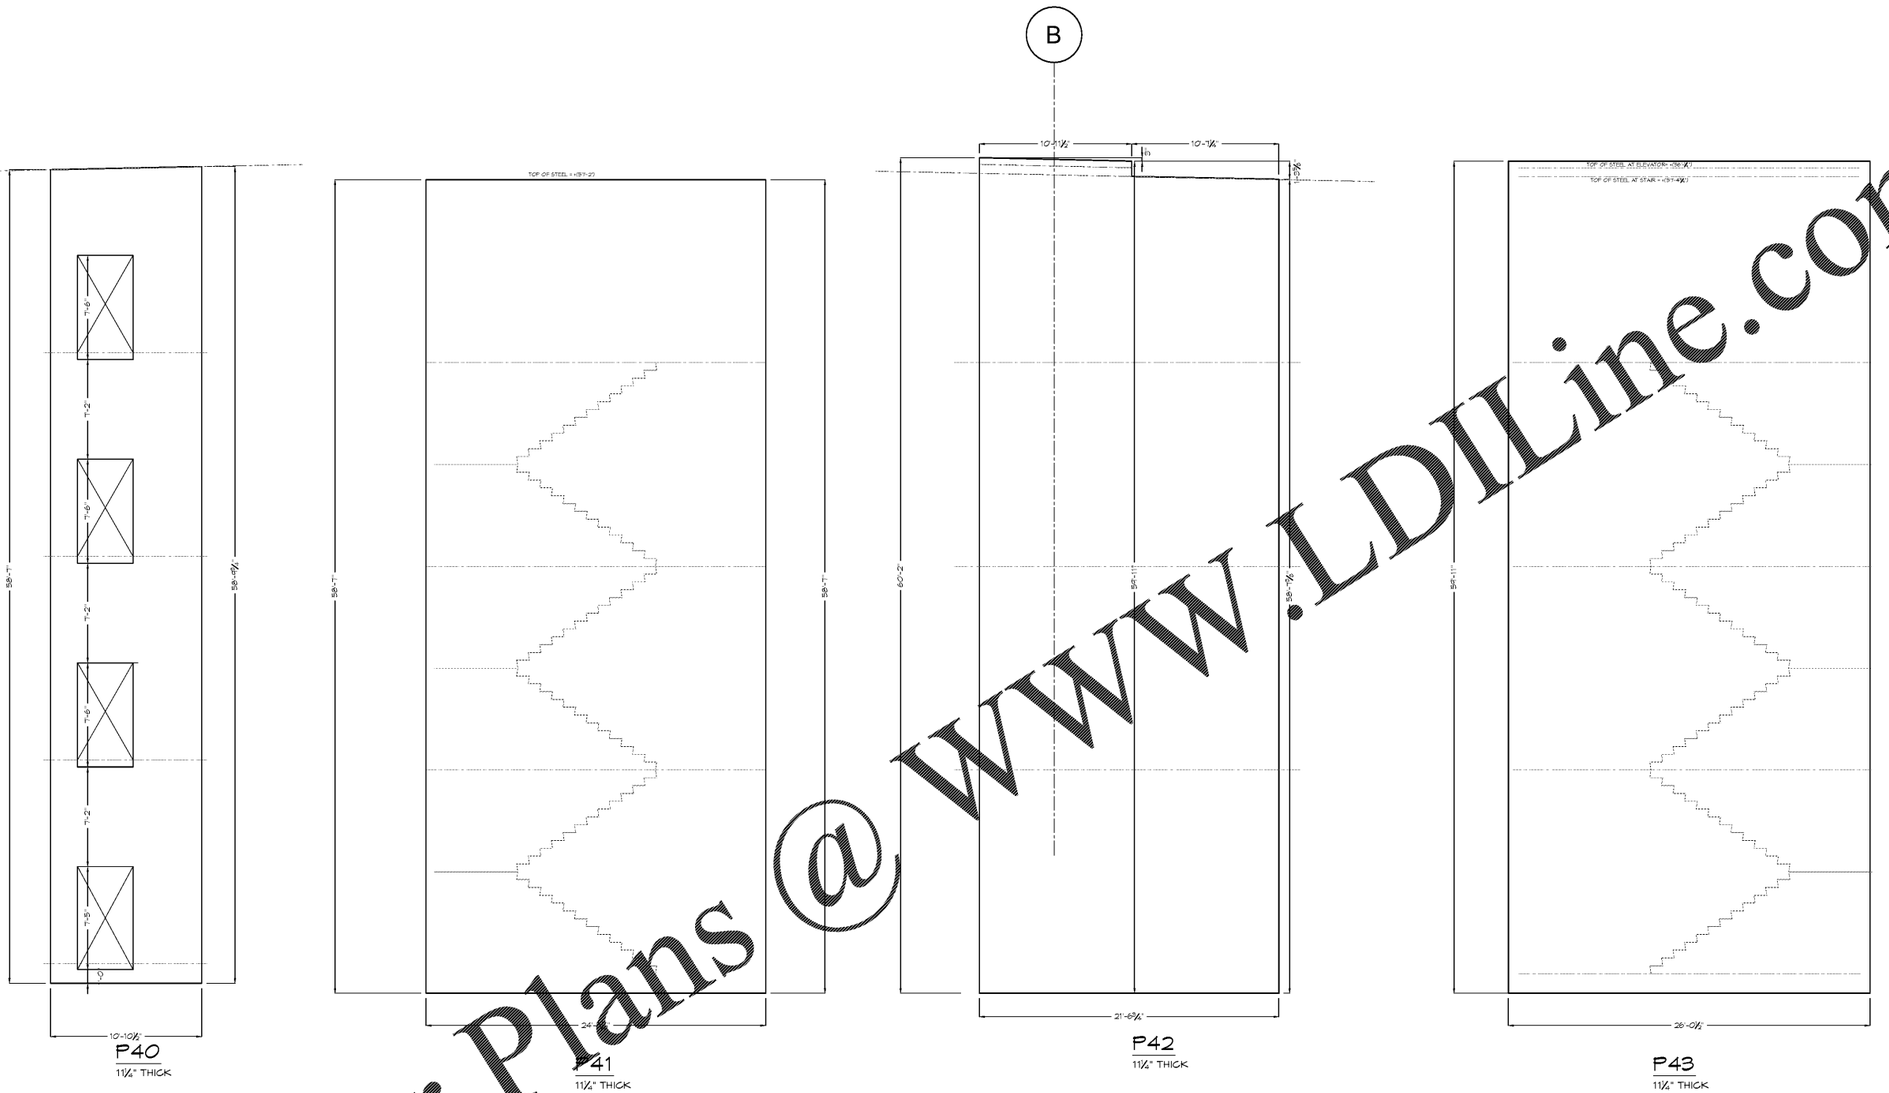

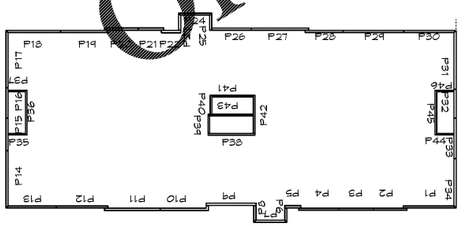

TILT-UP PANEL ELEVATIONS

NOTES:

1) SEE S1.00 FOR ADDITIONAL TILT-UP NOTES.
2) COORDINATE ALL DIMENSIONS WITH ARCHITECTURAL DRAWINGS.
3) PROVIDE 15" TILT-UP PANELS w/ #4@12"O/C VERT EACH FACE & #4@12"O/C HORIZ EACH FACE UNO, SEE ELEVATIONS.
   PROVIDE 17" TILT-UP PANELS w/ 4@12"O/C VERT EACH FACE & #4@12"O/C HORIZ EACH FACE UNO, SEE ELEVATIONS.
4) MAXIMUM REVEAL DEPTH ALLOWED SHALL BE ¾".
5) STAGGER LAP SPLICES WITHIN WALL PIERS.
6) CONTRACTOR TO COORDINATE ALL DOOR, WINDOW, & BLOCKOUT OPENING SIZES & LOCATIONS w/ ARCHITECTURAL DRAWINGS.
7) DO NOT CORE THRU WALL PANELS WITHOUT PRIOR WRITTEN APPROVAL OF STRUCTURAL ENGINEER. CONTRACTOR TO COORDINATE LOCATIONS OF ANY MECHANICAL, ELECTRICAL, & PLUMBING PENETRATIONS PRIOR TO THE SHOP DRAWING PROCESS.
8) ELEVATIONS DRAWN AS VIEWED FROM BUILDING INTERIOR UNO, SEE S1.01.
9) ⊘ - INDICATES TIED COLUMN MARK, SEE S/S6.01 FOR COLUMN SCHEDULE.
10) SEE TYPICAL TILT-UP PANEL LAYOUT ON S/S6.00 FOR REMAINDER OF INFORMATION.
11) PROVIDE PANEL-TO-PANEL CONNECTIONS AT CORNERS AND INTERSECTING PANELS, SEE 4/S6.00 & 7/S6.00 FOR REMAINDER OF INFORMATION.
12) SEE 9/S6.00 FOR HOOKED HORIZONTAL REINFORCING AT PIERS LESS THAN 2'-0" WIDE.
13) SEE 2/S2.01 AND 5/S6.00 FOR HOOKED VERTICAL REINFORCING AT LOW FIRST FLOOR WINDOWS AND FIRST FLOOR DOORS.
14) COORDINATE LOCATION OF EMBEDS FOR FLOOR FRAMING MEMBERS AND ROOF FRAMING MEMBERS WITH FRAMING PLANS AND DETAILS.
15) ▒▒▒▒▒ INDICATES 1" RECESS IN 15" PANEL w/ #4@6"O/C EA WAY & EA FACE. SEE 1/S6.01 FOR REINFORCING AT EDGES OF RECESSES.
16) ⋰⋰⋰⋰ INDICATES 4" RECESS IN 17" PANEL w/ #4@6"O/C EA WAY & EA FACE. SEE 1/S6.01 FOR REINFORCING AT EDGES OF RECESSES.

Order Plans @ WWW.LDILine.com

TRENT M. LAY
LICENSE
No 66127
STATE OF
FLORIDA
PROFESSIONAL ENGINEER

PRM MEDICAL OFFICE BUILDING
NAPLES, FLORIDA

THIS DOCUMENT CONTAINS INFORMATION THAT IS PROPRIETARY IN NATURE. THIS DOCUMENT AND/OR ITS CONTENTS MAY NOT BE REPRODUCED OR DISCLOSED TO OTHERS, EITHER IN WHOLE OR IN PART, WITHOUT PRIOR, EXPRESS, WRITTEN CONSENT OF DAVIS, STOKES COLLABORATIVE, P.C. COPYRIGHT 2019 ALL RIGHTS RESERVED

DAVIS STOKES COLLABORATIVE P.C.
DSC ARCHITECTS
2721 CROSSROADS BLVD.
BRENTWOOD, TN 37027
TEL: (615) 726-0010
MAIL: dsctn@dscoll.com
WEB: www.dscoll.com

REVISIONS

NO.	DATE	DESCRIPTION

TILT WALL PANEL ELEVATIONS

S5.09

ISSUE DATE	JOB NUMBER
11.12.19	19025