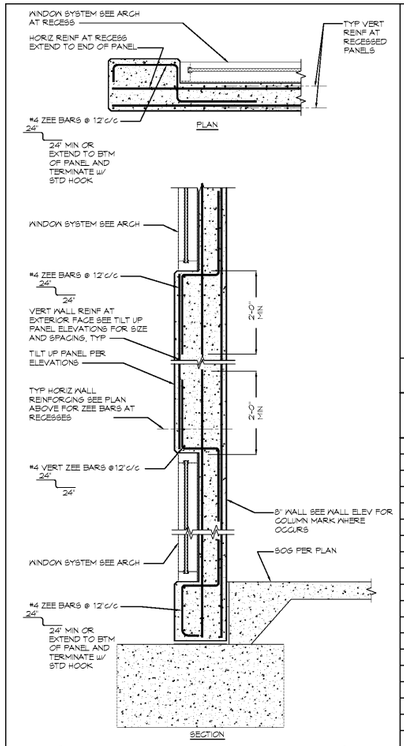

1 TYP WINDOW HEAD & SILL AT RECESSED PANEL

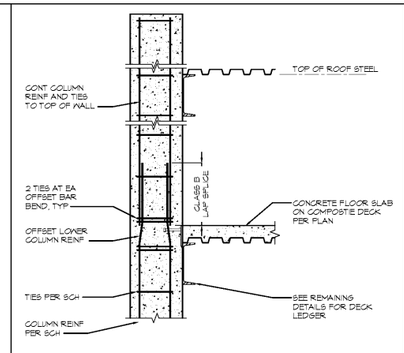

2 TILT UP COLUMN REINF SPLICE

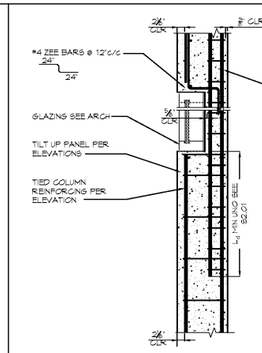

3 OFFSET TILT-UP PANEL COLUMNS

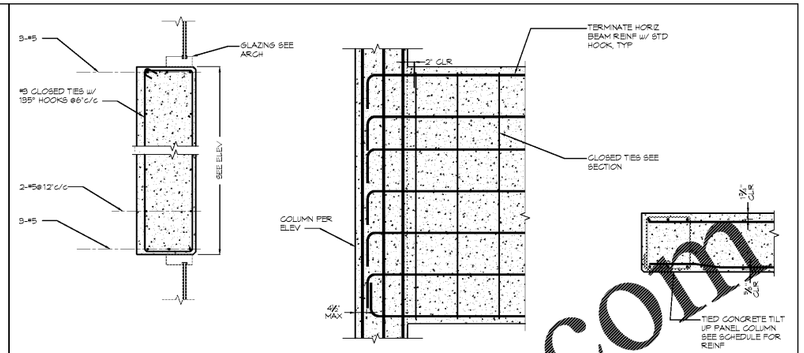

4 17" CONCRETE BEAM AT FRONT ENTRY

COLUMN MARK	LONGITUDINAL BARS	CLOSED TIES SETS	CLOSED TIES SIZE	CLOSED TIES SPACING	COLUMN TYPE	NOTE
CC1	5-#7 EXTERIOR FACE & 4-#7 INTERIOR FACE	2 SETS	#3	6"C/C	TYPE I	-
CC2	4-#7 EA WALL FACE	2 SETS	#3	12"C/C	TYPE II	-
CC3	3-#7 EA WALL FACE	1 SET + 1 CROSSTIE	#3	12"C/C	TYPE III	P1R
CC4	8-#5 EA WALL FACE	3 SETS	#3	6"C/C	TYPE IV	-
CC5	5-#5 EA WALL FACE	2 SETS	#3	6"C/C	TYPE V	-
CC6	11-#6 EA WALL FACE	4 SETS	#3	6"C/C	TYPE VI	P27
CC7	3-#7 EA WALL FACE	1 SET	#3	12"C/C	TYPE VII	-
CC8	11-#7 EA WALL FACE	4 SETS	#3	12"C/C	TYPE VIII	-
CC9A	5-#7 EXTERIOR FACE & 5-#7 INTERIOR FACE	3 SETS + 1 CROSSTIE	#3	6"C/C	TYPE IX	P30
CC9B	5-#7 EXTERIOR FACE & 5-#7 INTERIOR FACE	3 SETS	#3	12"C/C	TYPE IX	P30 + P31
CC10A	8-#7 EA WALL FACE	3 SETS	#3	6"C/C	TYPE X	-
CC10B	5-#7 EA WALL FACE	2 SETS	#3	12"C/C	TYPE X	-
CC11	SEE COL TYPE	SEE COL TYPE	#3	6"C/C	TYPE X1	P12
CC12	8-#7 EA WALL FACE	3 SETS	#3	6"C/C	TYPE X	P12 + P14
CC13	3-#7 EA WALL FACE	1 SET	#3	10"C/C	TYPE XIII	P38
CC14	15-#7 EXTERIOR FACE & 19-#7 INTERIOR FACE	SEE COL TYPE	#5	12"C/C	TYPE XIV	SEE T/S4.05 FOR TIES AT 4'-6"C
CC15	14-#7 EXTERIOR FACE & 19-#6 INTERIOR FACE	5 SETS	#3	12"C/C	TYPE XV	SEE T/S4.05 FOR TIES AT 4'-6"C
CC16	5-#7 EXTERIOR FACE & 5-#7 INTERIOR FACE	3 SETS + 1 CROSSTIE	#3	6"C/C	TYPE XVI	

COLUMN SCHEDULE NOTES:
1. LONGITUDINAL AND TIE REINFORCING TO BE A615 GR 60 MATERIAL.
2. COORDINATE COLUMN DIMENSIONS WITH TILT UP PANEL WALL ELEVATIONS AND ARCHITECT.
3. SEE TYP DETAILS BELOW FOR WALL REINFORCING AT TIED COLUMNS.

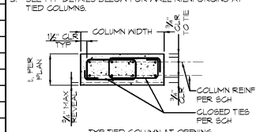

TYP TIED COLUMN AT OPENINGS

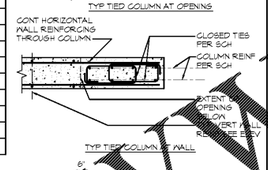

TYP TIED COLUMN AT WALL

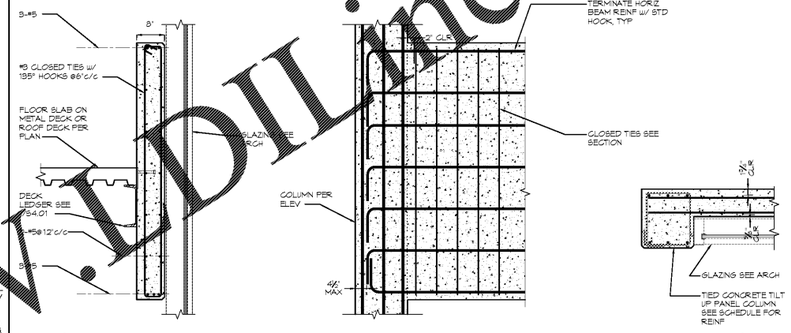

6 8" CONCRETE BEAM AT FRONT ENTRY

5 CONCRETE COLUMN SCHEDULE

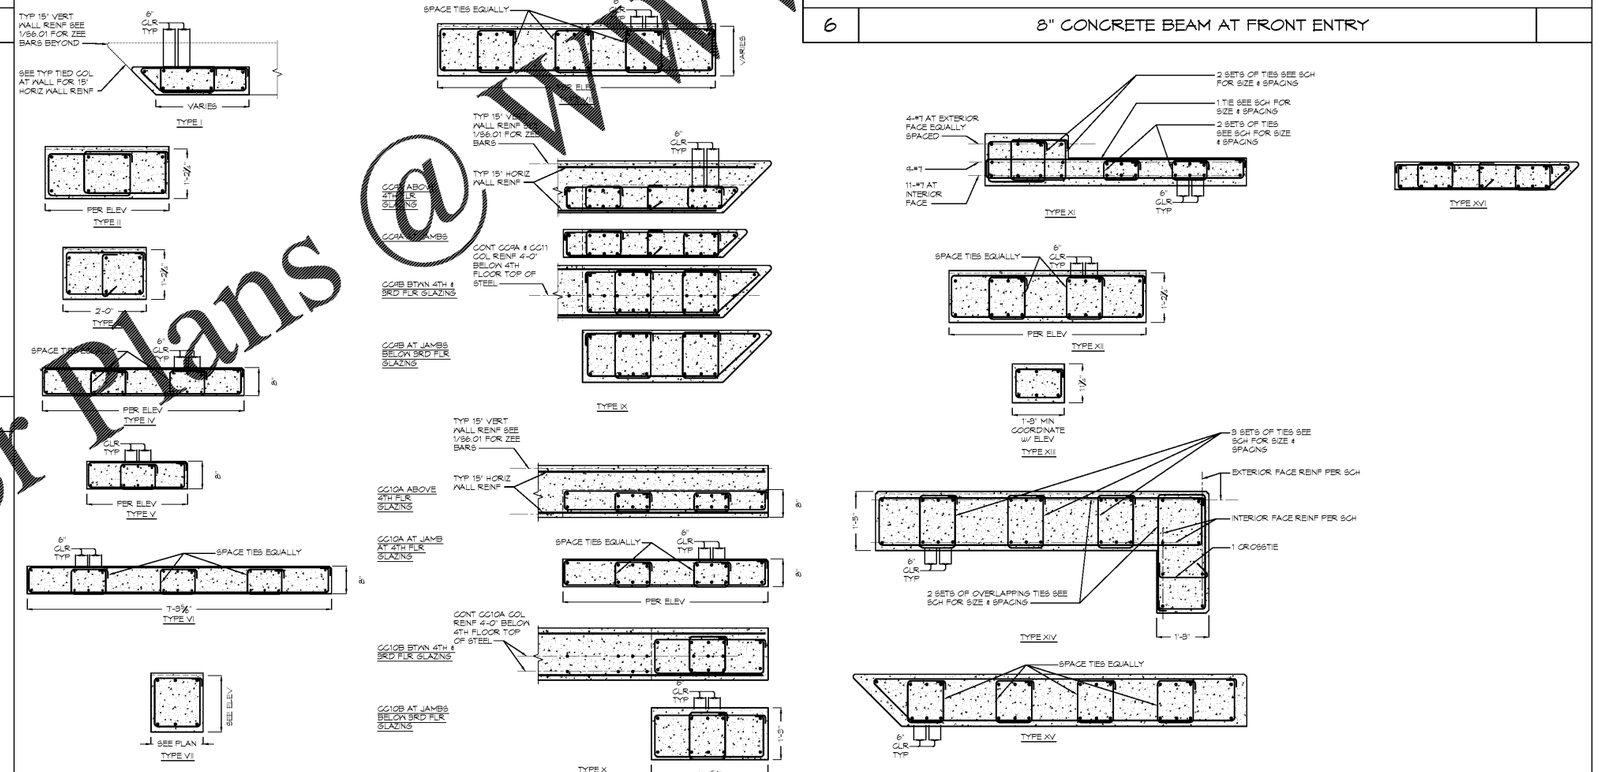

Order Plans @ www.IDILine.com

TRENT M. LATHAM
LICENSE
No 66179
STATE OF FLORIDA
PROFESSIONAL ENGINEER

PRM MEDICAL OFFICE BUILDING
NAPLES, FLORIDA

THIS DOCUMENT CONTAINS INFORMATION THAT IS PROPRIETARY TO DSC ARCHITECTS. THIS DOCUMENT AND/OR ITS CONTENTS SHALL NOT BE REPRODUCED OR DISCLOSED TO OTHERS, EITHER IN WHOLE OR IN PART, WITHOUT THE PRIOR WRITTEN CONSENT OF DAVIS, STOKES COLLABORATIVE, P.C. DSC ARCHITECTS. COPYRIGHT 2019 ALL RIGHTS RESERVED

DAVIS STOKES COLLABORATIVE P.C.
DSC ARCHITECTS
2721 CROSSROADS BLVD.
BRENTWOOD, TN 37027
TEL: (615) 726-0010
MAIL: dsctn@dscol.com
WEB: www.dscol.com

REVISIONS

NO	DATE	DESCRIPTION

TILT WALL PANEL SECTIONS & DETAILS

S6.01

ISSUE DATE: 11.12.19
JOB NUMBER: 19025