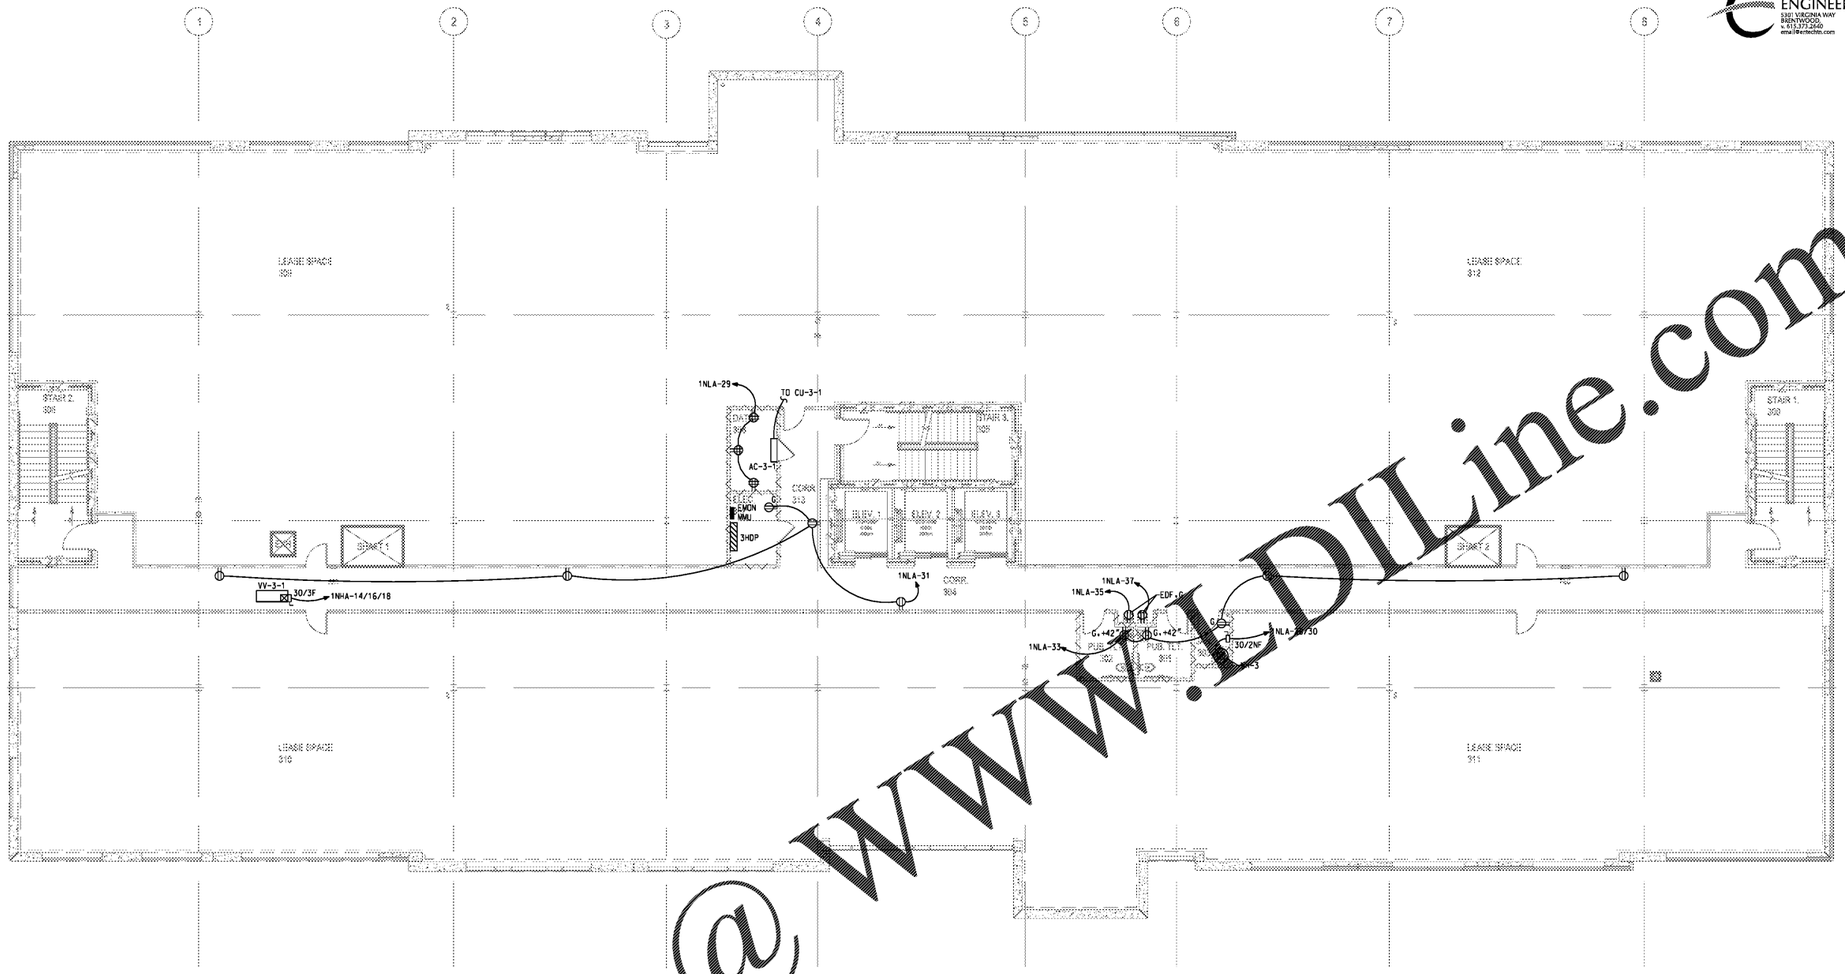

Order Plans @ WWW.LDILine.com

WALL LEGEND

WALL CONSTRUCTION TYP.

- UNRATED PARTITION TO ABOVE CLG.
- LEASE SPACE PARTITION
- UNRATED PARTITION TO DECK
- SMOKE PARTITION
- SMOKE BARRIER
- 1 HOUR FIRE BARRIER
- 1 HOUR FIRE – SMOKE BARRIER
- 2 HOUR FIRE BARRIER
- 2 HOUR FIRE – SMOKE BARRIER
- 2 HOUR SHAFT BARRIER

NOTE: 1.) FOR SOUND WALLS SEE DIMENSIONED PLAN.
2.) ALL WALL TYPES MAY NOT BE USED.

POWER
THIRD FLOOR PLAN

0 1 2 4 8

ENTECH ENGINEERING INC.
5301 VIRGINIA WAY
BRENTWOOD, TN 37027
t. 615.373.2640
email@entechtn.com
SUITE 140
TN 37027
f. 615.373.4837
entechtn.com

PAUL B. BILLINGS
LICENSE
No. 29200
STATE OF FLORIDA
PROFESSIONAL ENGINEER
11/12/19

PRH MEDICAL OFFICE BUILDING

NAPLES, FLORIDA

THIS DOCUMENT CONTAINS INFORMATION THAT IS PROPRIETARY TO DAVIS, STOKES COLLABORATIVE, P.C. THIS DOCUMENT AND/OR ITS CONTENTS MAY NOT BE REPRODUCED OR DISCLOSED TO OTHERS, EITHER IN WHOLE OR IN PART, WITHOUT THE PRIOR WRITTEN CONSENT OF DAVIS, STOKES COLLABORATIVE, P.C. COPYRIGHT 2018, ALL RIGHTS RESERVED

DAVIS STOKES COLLABORATIVE P.C.
DSC ARCHITECTS
7121 CROSSROADS BLVD
BRENTWOOD, TN 37027
TEL (615) 726-0010
MAIL dscinfo@dscaol.com
WEB www.dscaol.com

REVISIONS

NO.	DATE	DESCRIPTION

POWER
THIRD FLOOR PLAN

E2.03

ISSUE DATE:	JOB NUMBER
11.12.19	19020

G:\2019\19155 – P.R.H. M.O.B\CAD\19155EP_003.dgn
11/12/2019
4:35:57 PM
8.0 " / in.
since