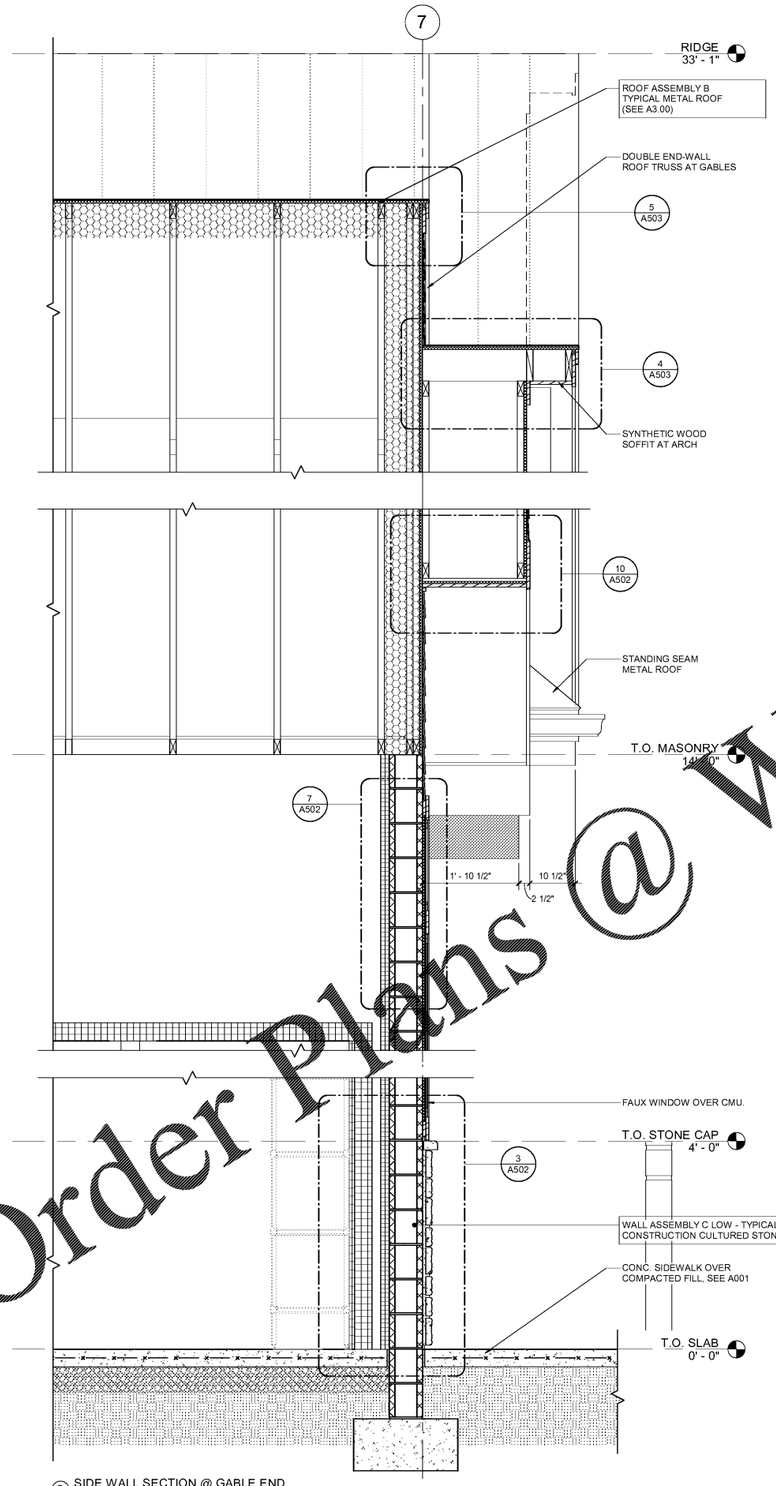

2 SIDE WALL SECTION @ GABLE END
3/4" = 1'-0"

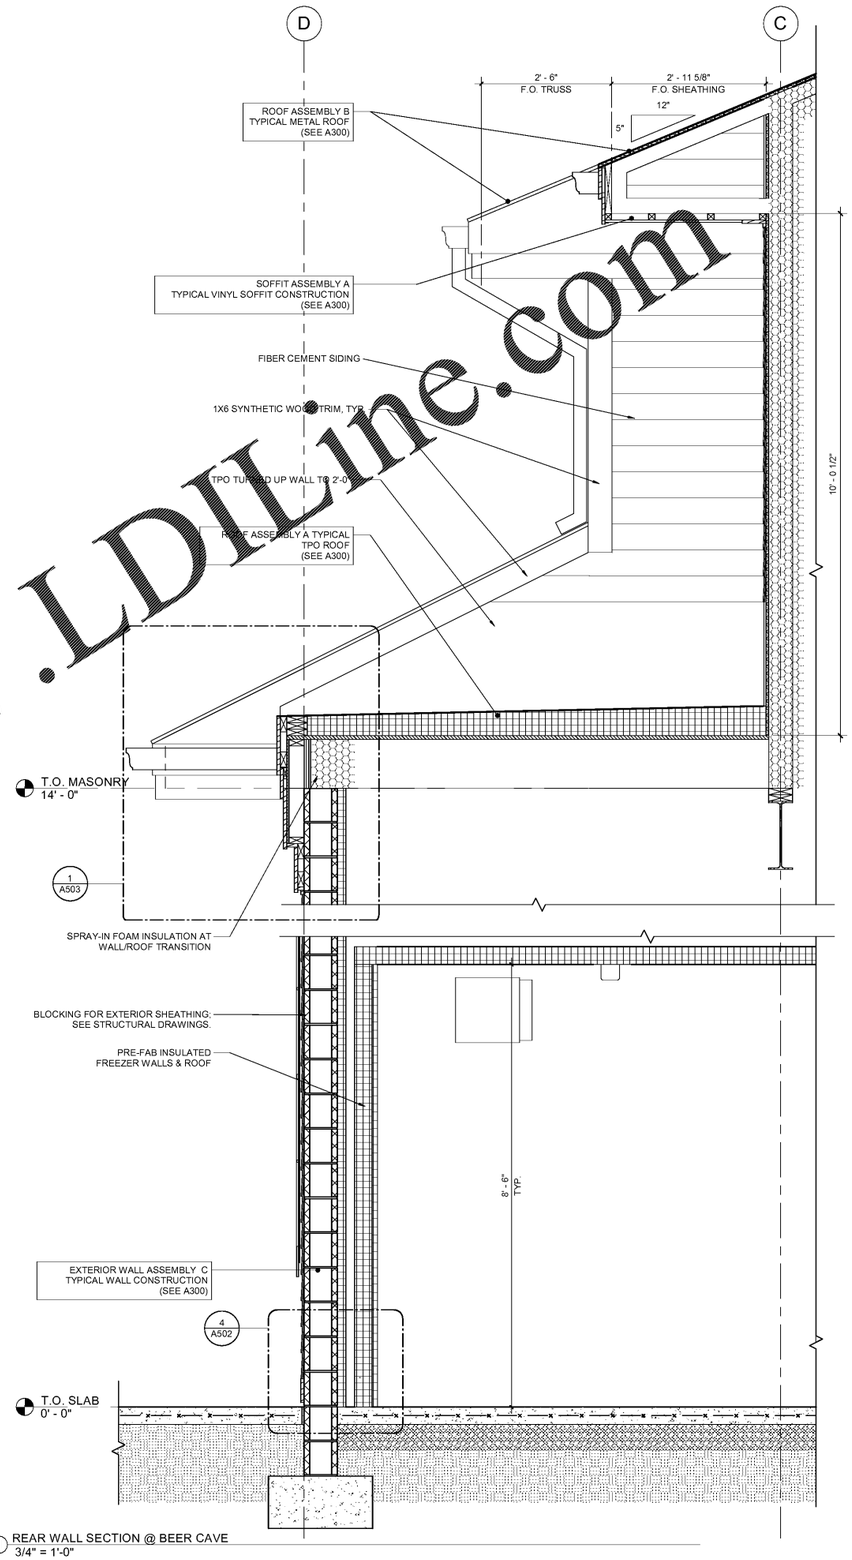

1 REAR WALL SECTION @ BEER CAVE
3/4" = 1'-0"

Order Plans @ www.LDLine.com

HFA
Educational Settlements
Management / Design
HARRISON FRENCH & ASSOCIATES, LTD
t 508.528.0770
31 Hayward Street
Franklin, Massachusetts 02038
www.hfa-ae.com

STIPULATION FOR REUSE
THESE DRAWINGS WERE PREPARED FOR USE ON A SPECIFIC SITE AT CUMBERLAND FARMS AND ARE NOT SUITABLE FOR USE ON A DIFFERENT SITE OR FOR ADDITIONS TO THE BUILDING. USE OF THESE DRAWINGS FOR REFERENCE BY ANY PERSON OTHER THAN THE OWNER REQUIRES THE SERVICES OF PROPERLY LICENSED ARCHITECTS AND ENGINEERS. ANY UNAUTHORIZED REPRODUCTION OR DISTRIBUTION OF THESE DRAWINGS MAY BE A VIOLATION OF THE LAW.

Cumberland FARMS

SUNRISE & 4TH
FORT LAUDERDALE, FL 33304
JOB NUMBER: 41-17-00410

ISSUE BLOCK	
90% CDs	05/10/19
100% SET	06/14/19
90% AIM4.0	08/14/19
100% AIM 4.0	09/11/19

CHECKED BY:	JEO
DRAWN BY:	ZC
DOCUMENT DATE:	09/11/19

STATE OF FLORIDA
JAMES E. OWENS
REGISTERED ARCHITECT
AR97371

James E. Owens, Architect
License #AR97371
Harrison French &
Associates, LTD
COA #AA26000159

Date: 2019.09.11 13:14:40-04'00'

WALL SECTIONS

SHEET:
A313

9/11/2019 3:31:01 PM
C:\Users\zcarlson\Documents\2019 Revit Projects\41-17-00410_ARMS-01L_P1 Lauderdale_50ft SV_Arch_v19_zach.sharhareli.rvt
A313_WALL SECTIONS