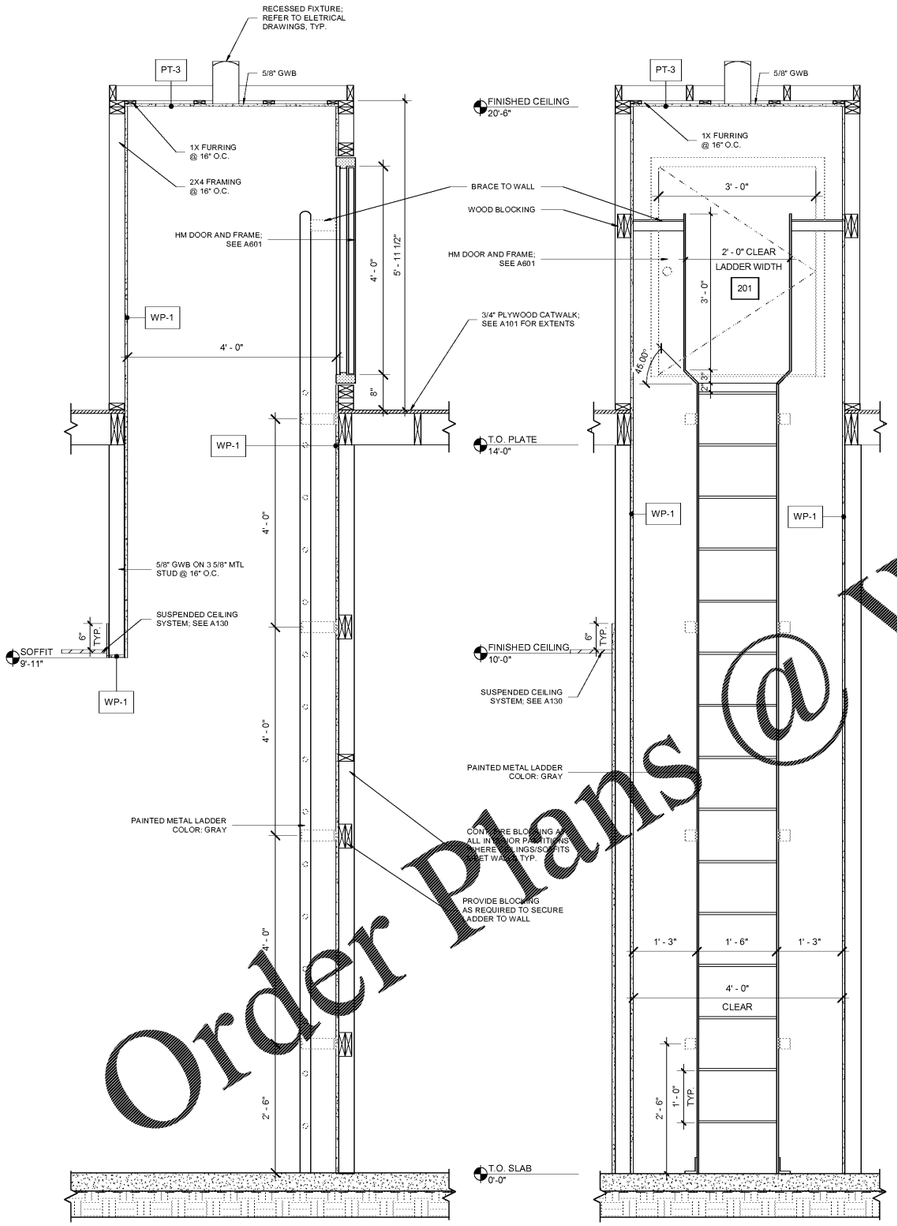

2 ATTIC ACCESS LADDER SECTION/ELEVATION
3/4" = 1'-0"

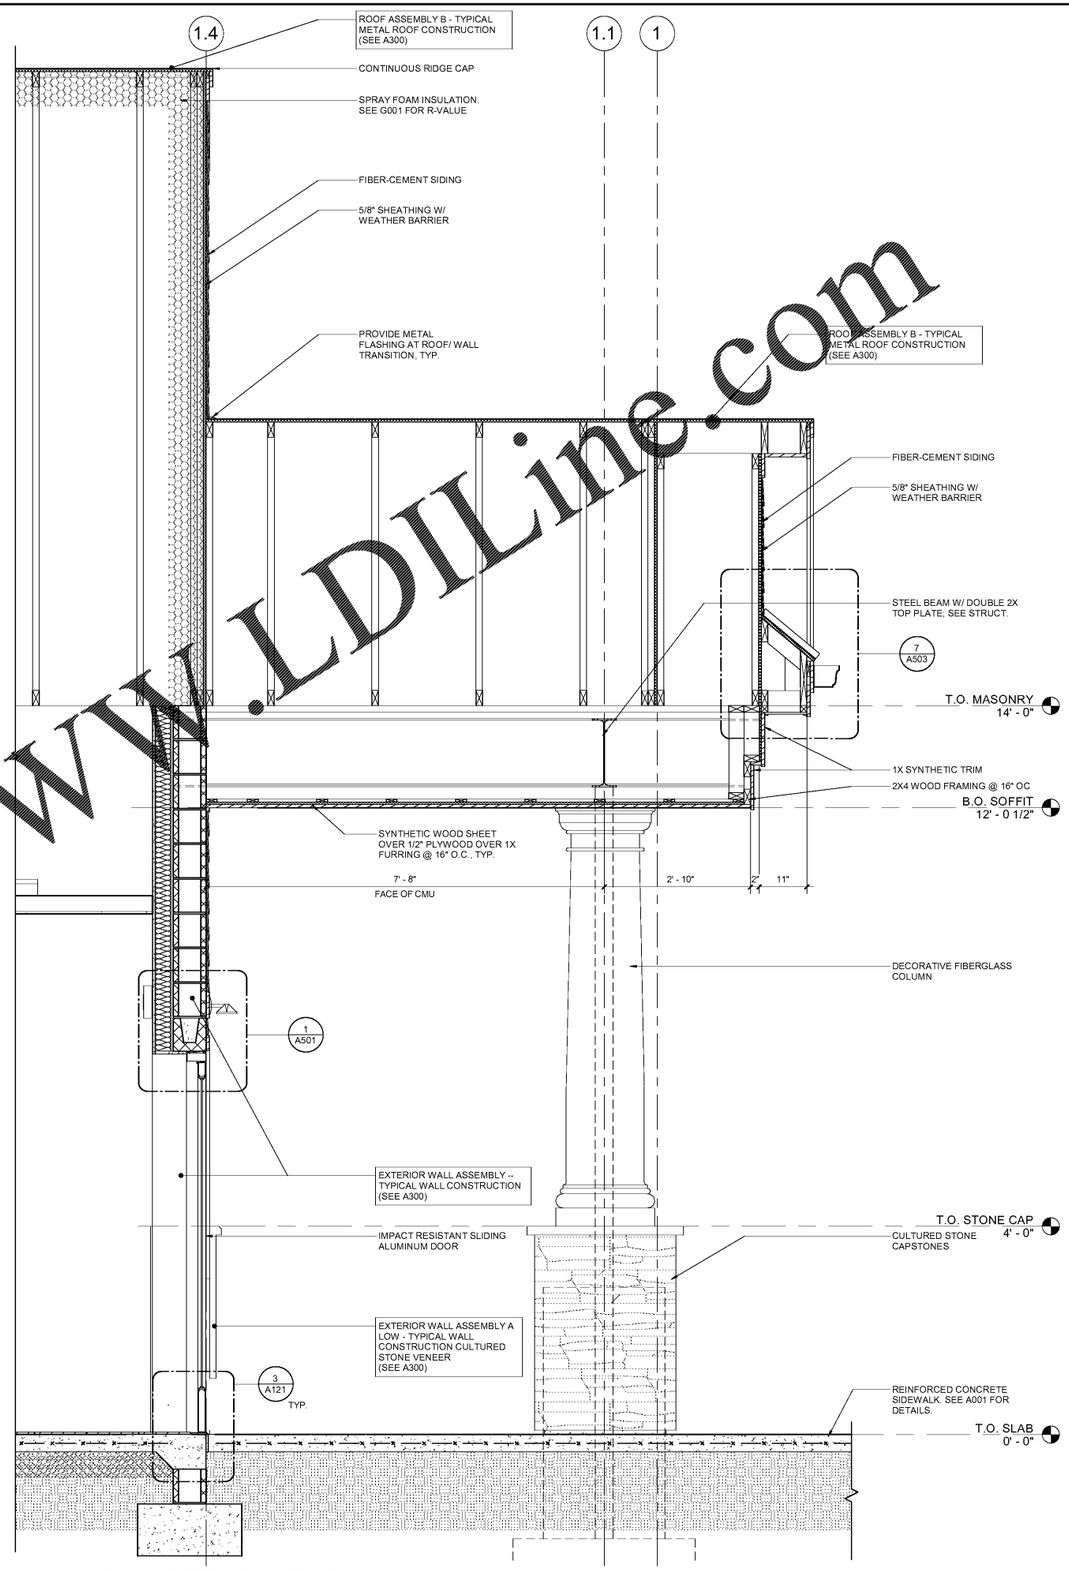

1 SIDE WALL SECTION @ SIDE ENTRANCE
3/4" = 1'-0"

Order Plans @ www.LDILine.com

HFA
Historic Preservation Management / Design
HARRISON FRENCH & ASSOCIATES, LTD
t 508.528.0770
31 Hayward Street
Franklin, Massachusetts 02038
www.hfa-ae.com

STIPULATION FOR REUSE
THESE DRAWINGS ARE PREPARED FOR USE ON A SPECIFIC SITE AT CUMBERLAND FARMS SUNRISE & 4TH, FORT LAUDERDALE, FL 33304 AND ARE NOT SUITABLE FOR USE ON A DIFFERENT SITE. ALL RIGHTS RESERVED. ANY USE OF THESE DRAWINGS FOR REFERENCE BY ANY PERSON OR ENTITY OTHER THAN THE ARCHITECT REQUIRES THE SERVICES OF PROPERLY LICENSED ARCHITECT. ANY UNAUTHORIZED REUSE OR REPRODUCTION OF THESE DRAWINGS WITHOUT THE EXPRESS WRITTEN PERMISSION OF THE ARCHITECT IS PROHIBITED BY LAW.

Cumberland FARMS

SUNRISE & 4TH
FORT LAUDERDALE, FL 33304

JOB NUMBER: 41-17-00410

ISSUE BLOCK	
90% CDs	05/10/19
100% SET	06/14/19
90% AIM4.0	08/14/19
100% AIM 4.0	09/11/19

CHECKED BY:	JEO
DRAWN BY:	ZC
DOCUMENT DATE:	09/11/19

STATE OF FLORIDA
JAMES E. OWENS III
AR97371
REGISTERED ARCHITECT

Date: 2019.09.11 12:14:24-04'00'

James E. Owens, Architect
License #AR97371
Harrison French & Associates, LTD
CA# PAA2600011129

WALL SECTIONS

SHEET:
A314

9/11/2019 3:31:09 PM
C:\Users\zcarter\Documents\2019 Revit Projects\41-17-00410_ARMS (1)_P1 Lauderdale_SCSV_ARCH_v19_zach (harrison).rvt
A314 WALL SECTIONS