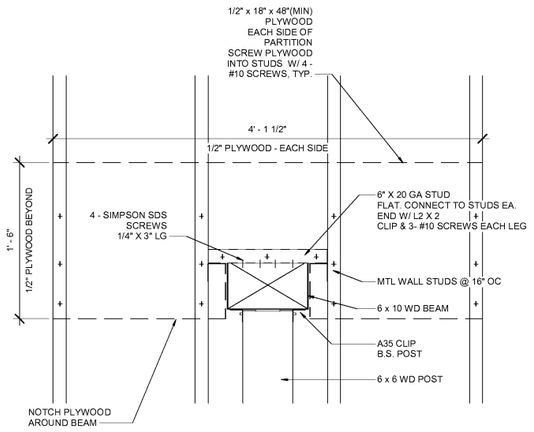

8 WD STUD FRAMING @ RESTROOM PARTITION
1 1/2" = 1'-0"

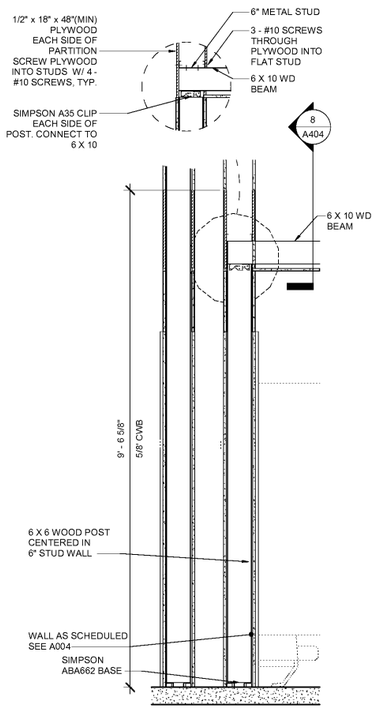

7 SECTION @ RESTROOM PARTITION WALL (WD POST/BEAM)
3/4" = 1'-0"

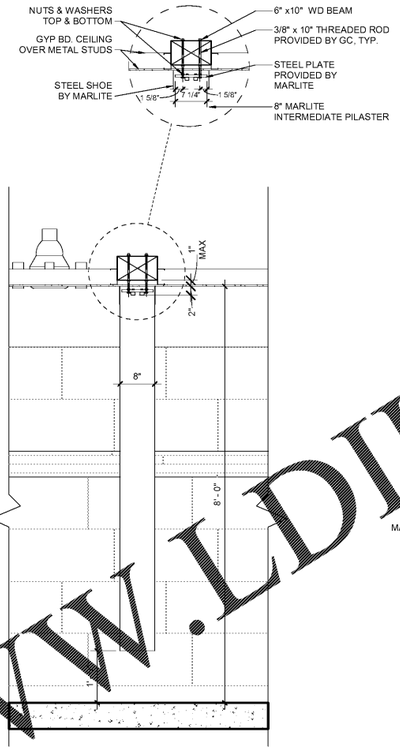

6 SECTION AT MARLITE PILASTER
3/4" = 1'-0"

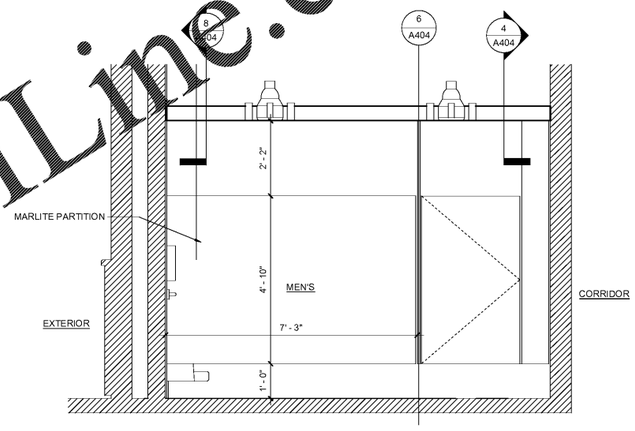

5 ELEVATION @ MEN'S MARLITE CLNG HUNG PARTITION
1/2" = 1'-0"

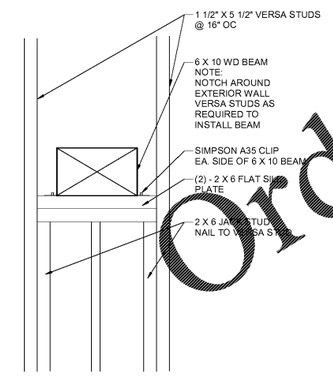

4 WD FRAMING ELEVATION @ EXTERIOR WALL/BEAM CONNECTION
1 1/2" = 1'-0"

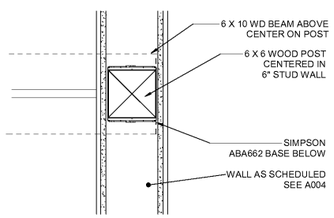

3 PLAN DETAIL @ MARLITE WD. POST/BEAM SUPPORT (LOW)
1 1/2" = 1'-0"

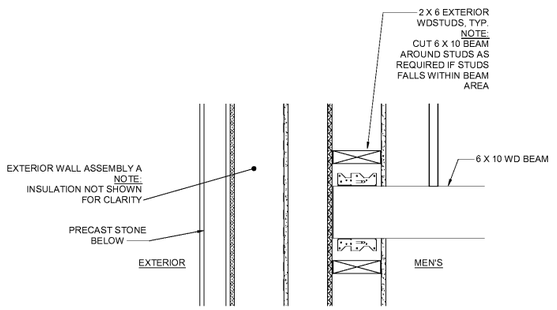

2 PLAN DETAIL @ WD BEAM (HIGH) @ EXTERIOR WALL
1 1/2" = 1'-0"

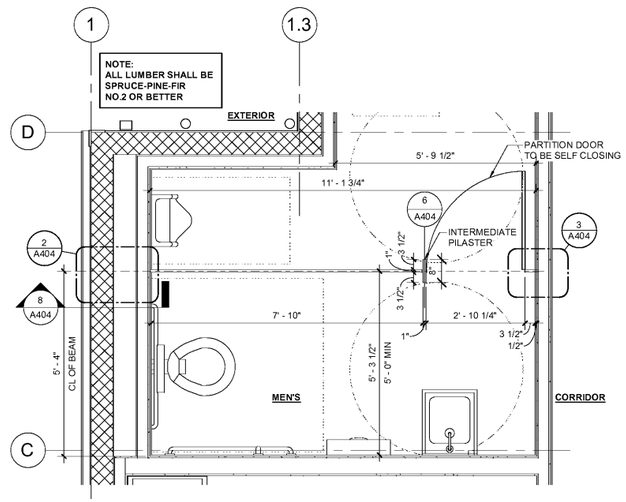

1 ENLARGED MEN'S RESTROOM PLAN @ MARLITE PARTITION
1/2" = 1'-0"

Order Plans @ WWW.LDILine.com

HFA
Healthcare Solutions Management / Design
HARRISON FRENCH & ASSOCIATES, LTD
t 508.528.0770
31 Hayward Street
Franklin, Massachusetts 02038
www.hfa-ae.com

STIPULATION FOR REUSE
THIS DRAWING WAS PREPARED FOR USE ON A SPECIFIC SITE AT CUMBERLAND FARMS AND IS NOT SUITABLE FOR USE ON A DIFFERENT SITE WITHOUT THE EXPRESS WRITTEN CONSENT OF THE ARCHITECT. USE OF THESE DRAWINGS FOR REFERENCE BY ANY PERSON OR ENTITY OTHER THAN THE ONE FOR WHOM THEY WERE PREPARED REQUIRES THE SERVICES OF PROPERLY LICENSED ARCHITECT. UNAUTHORIZED REPRODUCTION OF THESE DRAWINGS IS PROHIBITED BY LAW. ALL RIGHTS RESERVED. ©2019 HARRISON FRENCH & ASSOCIATES, LTD.

Cumberland FARMS

SUNRISE & 4TH
FORT LAUDERDALE, FL 33304
JOB NUMBER: 41-17-00410

ISSUE BLOCK	
90% CDs	05/10/19
100% SET	06/14/19
90% AIM4.0	08/14/19
100% AIM 4.0	09/11/19

CHECKED BY:	JEO
DRAWN BY:	ZC
DOCUMENT DATE:	09/11/19

STATE OF FLORIDA — JAMES E. OWENS — REGISTERED ARCHITECT — AR97371

Date: 2019.09.11 17:12:13-04'00'
James E. Owens, Architect
License AR97371
Harrison French & Associates, LTD
CoA #AA26001025

MARLITE PARTITION PLAN, ELEVATIONS, & DETAILS

SHEET:
A404

9/11/2019 3:32:40 PM
C:\Users\zcarter\Documents\2019 Revit Projects\41-17-00410_ANM-FA_Ft Lauderdale_5625 LV_Arch_v19_zach.thanard.rvt
A404 MARLITE PARTITION PLAN, ELEVATIONS, & DETAILS