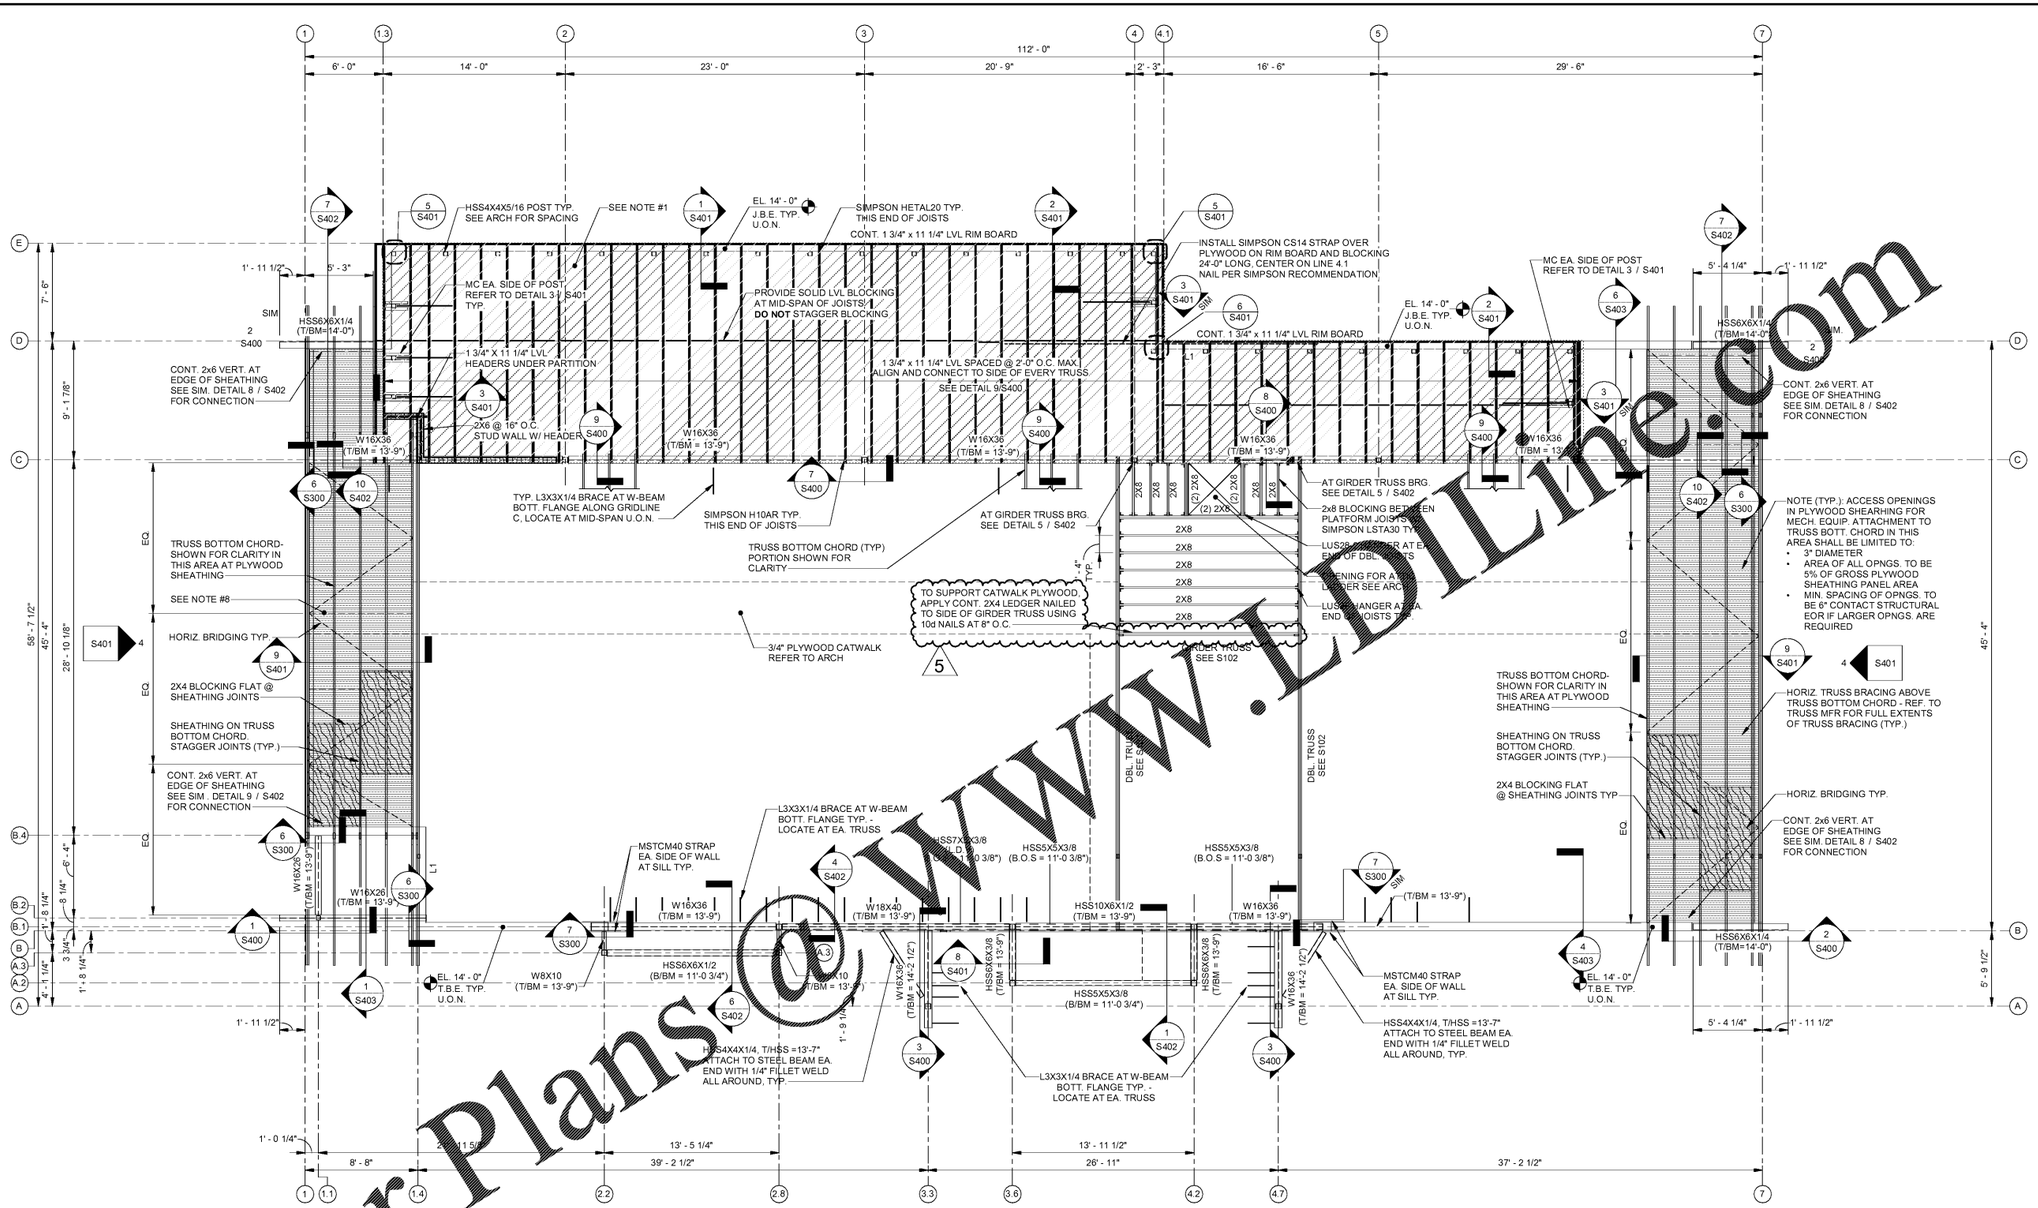

1 REAR DECK AND ROOF ACCESS FRAMING PLAN
3/16" = 1'-0"

LEGEND:

O.F.	DENOTES OUTSIDE FACE		DENOTES STUD WALL
H1	DENOTES HEADER MARK		DENOTES LIMITS OF PLATFORM ROOF SHEATHING (SEE PLAN NOTES)
	DENOTES SIMPSON STRONG-TIE CONTINUITY STRAP CONNECTOR (SEE PLAN FOR TYPE & LOCATIONS)		DENOTES LIMITS OF PLYWOOD SHEATHING AT TRUSS BOTTOM CHORD
TBE	DENOTES TRUSS BEARING ELEVATION	L1	DENOTES MASONARY LINTEL DETAIL 1 / S001
JBE	DENOTES JOIST BEARING ELEVATION		

PLAN NOTES:

1. PLATFORM ROOF SHEATHING: SEE PLYWOOD SHEATHING REQUIREMENTS ON S002
2. SEE DWGS. S001 & S002 FOR GENERAL NOTES & TYPICAL DETAILS.
3. PLATFORM JOIST BEARING ELEVATION VARIES. SEE PLAN.
4. ALL PLATFORM JOISTS ARE SPACED @ 24" o.c. MAXIMUM, FIELD ADJUST AS REQUIRED. ALL JOISTS ARE CONNECTED TO TRUSSES.
5. SEE FOUNDATION PLAN & ARCH. DWGS. FOR DIMENSIONS NOT SHOWN.
6. ALL EXTERIOR STUD WALLS SHALL BE SHEATHED FULL HEIGHT. SEE WOOD GENERAL NOTES FOR ATTACHMENT REQUIREMENTS.
7. REF. MECH. & ARCH. DWGS. FOR EXACT LOCATIONS OF MECHANICAL UNITS ON REAR PLATFORM AND AT ROOF TRUSSES.
8. HORIZONTAL PLYWOOD DIAPHRAGM UNDER TRUSS BOTT. CHORD. SEE PLYWOOD SHEATHING REQUIREMENTS ON S002.
9. MASONARY LINTELS - DETAIL 1 / S001

Order Plans @ WWW.LDLine.Com

HFA
Historic Preservation Management / Design
HARRISON FRENCH & ASSOCIATES, LTD
t 508.528.0770
31 Hayward Street
Franklin, Massachusetts 02038
www.hfa-ae.com

STIPULATION FOR REUSE

THIS DRAWING WAS PREPARED FOR USE ONLY AT THE PROJECT SITE AT 4 LATER TIME PROJECT SITE OR AT A LATER TIME DESCRIBED IN THE SCOPE OF SERVICE AS PART OF THE CONTRACT BETWEEN HFA AND THE CLIENT. ANY REUSE OF THIS DRAWING FOR REUSE ON ANOTHER PROJECT WITHOUT THE EXPRESS WRITTEN CONSENT OF HARRISON FRENCH & ASSOCIATES AND LICENSEDA ARCHITECTS AND ENGINEERS IS PROHIBITED. ANY REUSE OF THIS DRAWING FOR REUSE ON ANOTHER PROJECT WITHOUT SUCH CONSENT MAY BE CONTRARY TO THE LAW.

Cumberland FARMS

Store # TBD
VSH # TBD
Oracle # FL8312
SUNRISE & NW 4TH AVE
FORT LAUDERDALE, FL 33311

JOB NUMBER: 41-17-00410

ISSUE BLOCK		
1	90% CDs	05/10/19
2	100% SET	06/14/19
3	90% AIM 4.0	08/14/19
4	100% AIM 4.0	09/11/19
5	BUL#3	11/08/19

CHECKED BY:	GGB
DRAWN BY:	AHM

GIANCARLO G. GONZALEZ
LICENSE
No 63661
STATE OF FLORIDA
PROFESSIONAL ENGINEER

Giancarlo G. Gonzalez P.E.
License #63661
Harrison French & Associates, LTD
COA #29421

REAR DECK AND ROOF ACCESS FRAMING PLAN

SHEET:
S101

11/12/2019 10:41:24 AM
C:\Users\ahm\Documents\2019 Revit Projects\FORT LAUDERDALE 41-17-00410_AMD 9-FL_LH_Struct_v19_ahm.rvt
S101-REAR DECK AND ROOF ACCESS FRAMING PLAN-BULK