CITY OF MONROE

PUBLIC SAFETY & MUNICIPAL COURT COMPLEX RENOVATION

140 BLAINE ST | MONROE, GA 30655

ABBREVIATIONS

AB	ANCHOR BOLT
ABR	ABRASIVE
ABV	ABOVE
AC	ARCE
ACC	ACCESS
ACST	ACOUSTICAL
ACT	ACOUSTIC CEILING TILE
ADD	ADDENDUM
ADH	ADHESIVE
ADJ	ADJACENT; ADJUSTABLE
ADDL	ADDITIONAL
ADMIN	ADMINISTRATIVE
AFF	ABOVE FINISHED FLOOR
AFG	ABOVE FINISHED GRADE
AGG/AGGR	AGGREGATE
AHU	AIR HANDLING UNIT
AL/ALUM	ALUMINUM
ALT	ALTERNATE/ALTERNATIVE
ANC	ANCHOR
ANOD	ANODIZE(D)
AP	ACCESS PANEL
APPROX	APPROXIMATE
ARCH	ARCHITECTURAL
ASPH	ASPHALT
ASSY	ASSEMBLY
ASSOC	ASSOCIATE(S)
ASTR	ASTRAGAL
AUTO	AUTOMATIC
AUX	AUXILARY
AVG	AVERAGE
BAL	BALANCE(D)
BALC	BALCONY
B/B	BACK TO BACK
BBD	BULLETIN BOARD
BC	BACK OF CURB/BOTTOM CHORD
BD	BOARD
BET/BTWN	BETWEEN
BEV	BEVEL(ED)
BFF	BELOW FINISHED FLOOR
BITUM	BITUMINOUS/BITUMEN
BLDG	BUILDING
BLKG	BLOCKING
BLST	BALLAST
BM	BEAM
BO	BOTTOM OF
BOL	BOLLARD
BOS	BOTTOM OF STEEL
BOT	BOTTOM
BRCG	BRACING
BRG	BEARING
BRK	BRICK
BRKT	BRACKET
BRZ	BRONZE
B/S	BOTH SIDES
BSMT	BASEMENT
BTU	BRITISH THERMAL UNIT
BTU/HR	BRITISH THERMAL UNIT PER HOUR
BUR	BUILT-UP ROOFING
C	COURSE/CHANNEL SHAPE
CAB	CABINET
CAP	CAPACITY
CAS	CONTROLLED ACCESS SYSTEM
CB	CATCH BASIN
CBL	CABLE
C/C	CENTER TO CENTER
CD	CEILING DIFFUSER
CEM	CEMENT(ITIOUS)
CER	CERAMIC
CERT	CERTIFY(ICATION)(ICATE)
CF	CUBIC FEET
CFM	CUBIC FEET PER MINUTE
CG	CORNER GUARD
CHBD	CHALK BOARD
CI	CAST IRON
CIP	CAST-IN-PLACE
CJ	CONSTRUCTION JOINT/CONTROL JOINT
C/L	CENTERLINE
CLG	CEILING
CLJ	CONTROL JOINT
CLKG	CAULKING
CLO/CLOS/CLST	CLOSET
CLR	CLEAR(ANCE)
CLS	CLOSURE
CM	CENTIMETER/CENTER MARK
CMU	CONCRETE MASONRY UNIT
CNCL	CONCEAL(ED)
CNTR	COUNTER
COL	COLUMN
COMB	COMBINE(ATION)
COMP	COMPOSITE
CONC	CONCRETE
CONF	CONFERENCE
CONN	CONNECT(ION)(ED)
CONSTR	CONSTRUCT(ION)
CONT	CONTINUOUS
CONTR	CONTRACT(OR)
CONV	CONVECTOR
COORD	COORDINATE
CORG	CORRUGATED
CORR	CORRIDOR
CPT	CARPET
CRD	CONTROLLED ROOF DRAIN
CSK	COUNTERSINK
CT	CERAMIC TILE
CTR	CENTER
CS	COURSE (NOTES)
CU	CUBIC
CYL	CYLINDER
DBL	DOUBLE
DEMO	DEMOLITION/DEMOLISH
DEPT	DEPARTMENT
DET	DETAIL
DF	DRINKING FOUNTAIN
DIA	DIAMETER
DIAG	DIAGRAM
DIFF	DIFFERENCE/DIFFUSER
DIM	DIMENSION
DISP	DISPENSER
DIV	DIVISION
DL	DEAD LOAD
DN	DOWN
DP/DPFG	DAMPPROOFING
DPR	DAMPER
DR	DOOR
DRN	DRAIN
DS	DOWNSPOUT
DWG	DRAWING
DWL	DOWEL(S)
DWR	DRAWER
DWTR	DUMBWAITER
EA	EACH
E	EAST
ELEC	ELECTRIC (ELECTRICAL)
EWC	ELECTRIC WATER COOLER
EL/ELEV	ELEVATION
ELEV	ELEVATOR
EMER	EMERGENCY
ENCL	ENCLOSURE/ENCLOSE
EQ	EQUAL
EQPT	EQUIPMENT
EXCV	EXCAVATED/EXCAVATION
EXH	EXHAUST
EXST/EXIST	EXISTING
EXP	EXPANSION/EXPOSE(D)
EJ	EXPANSION JOINT
EXPO	EXPOSED
EXT	EXTERIOR
F	FAHRENHEIT
FCO	FLOOR CLEANOUT
FD	FLOOR DRAIN
FDN/FDTN	FOUNDATION
FE	FIRE EXTINGUISHER
FEC	FIRE EXTINGUISHER CABINET
FHC	FIRE HOSE CABINET
FHR	FIRE HOSE RACK
FIN	FINISH
FIXT	FIXTURE
FL	FLOOR
FLASH	FLASHING
FLOUR	FLUORESCENT
FLX	FLEXIBLE
FOC	FACE OF CONCRETE
FOF	FACE OF FINISH
FOM	FACE OF MASONRY
FOS	FACE OF STUDS
FPM	FEET PER MINUTE
FPR/FPRF	FIREPROOF
FR	FRAME
FRMG	FRAMING
FRP	FIBER REINFORCED PLASTIC PANEL
FRT	FIRE RESISTANT TREATED
FT	FEET
FTG	FOOTING
FURR	FURRING
FUT	FUTURE
GA	GAGE (GAUGE)
GALV	GALVANIZE(D)
GB	GRAB BAR
GC	GENERAL CONTRACTOR
GEN	GENERATOR/GENERAL
GL	GLASS
GR/GRD	GRADE
GR	GRILLE
GRT	GRATING
HNDRL	HAND RAIL
HGR	HANGER
HDW	HARDWARE
HD	HEAD
HVAC	HEATING, VENTILATING & AIR CONDITIONING
H	HIGH
HB	HOSE BIBB
HC	HOLLOW CORE/HANDICAPPED
HEX	HEXAGON
HGT/HT	HEIGHT
HM	HOLLOW METAL
HORIZ/HOR	HORIZONTAL
HP	HORSEPOWER/HIGH POINT
HR	HOUR
HS	HIGH STRENGTH
ID	INSIDE DIAMETER
IE	INVERT ELEVATION
IN	INCH(ES)
INC/INCAN	INCANDESCENT
INCL	INCLUDE(ING)(ED)
INC	INCORPORATE
INSUL	INSULATION
INTR/INT	INTERIOR
INV	INVERT

JB	JUNCTION BOX
JC	JANITOR CLOSET
JT	JOINT
K	KIPS
KIT	KITCHEN
KPL	KICK PLATE
LAB	LABORATORY
LAM	LAMINATE
LAV	LAVATORY
LEV	LEVEL
LG	LENGTH
LH	LEFT HAND
LKR	LOCKER
LLH	LONG LEG HORIZONTAL
LLV	LONG LEG VERTICAL
LNDG	LANDING
LOC	LOCATION (LOCATE)
LP	LOW POINT
LT	LIGHT
LVR	LOUVER
M	METER
MACH	MACHINE
MAS	MASONRY
MATL/MTL	MATERIAL
MAX	MAXIMUM
MECH	MECHANICAL
MED	MEDIUM
MEMB	MEMBRANE
MET/MTL	METAL
MEZZ	MEZZANINE
MFG	MANUFACTURING
MFR	MANUFACTURER
MGR	MANAGER
MH	MANHOLE/MOUNTING HEIGHT
MIN	MINIMUM
MIR	MIRROR
MISC	MISCELLANEOUS
MLDG	MOLDING
MM	MILLIMETER
MO	MASONRY OPENING
MOD	MODULE/MODULAR
MRBL	MARBLE
MT	METRIC TON
MTD	MOUNTED
MTG	MOUNTING/MEETING
MUL	MULLION
N	NORTH
NIC	NOT IN CONTRACT
NOM	NOMINAL
NO	NUMBER
NS	NON-SLIP
NTS	NOT TO SCALE
OBS	OBSCURE
OC	ON CENTER
OD	OUTSIDE DIAMETER
OFF	OFFICE
OH	OPPOSITE HAND
OHDR	OVERHEAD DOOR
O/O	OUT TO OUT
OPER	OPERATOR/OPERATION
OPNG	OPENING
OPP	OPPOSITE
OZ	OUNCE
P/PNT	PAINT
PB	PANIC BAR
PC	PIECE
PEN	PENETRATION
PERF	PERFORATED
PL	PLATE
PLAM	PLASTIC LAMINATE
PLAS	PLASTER
PLYWD	PLYWOOD
PNL	PANEL
PR	PAIR
PROJ	PROJECT(ION)
PROP	PROPERTY
PSF	POUNDS PER SQUARE FOOT
PSI	POUNDS PER SQUARE INCH
PT	PORCELAIN TILE/PRESSURE TREATE
PTD	PAINTED
PTN	PARTITION
PRFB	PREFABRICATED
PVMT	PAVEMENT
QT	QUARRY TILE
R	RISER
R/RAD	RADIUS
RA	RETURN AIR
RBT	RUBBER TILE
RC	ROOF CONDUCTOR
RD	ROOF DRAIN
RECPT	RECEPTACLE
REINF	REINFORCED (REINFORCEMENT)
REF	REFERENCE
REMV	REMOVABLE
REQD	REQUIRED
RES	RESILIENT
RFG	ROOFING
RH	RIGHTHAND
RM	ROOM
RO	ROUGH OPENING
RR	RAILROAD
RS	ROOF SUMP
RSB	RESILIENT BASE
RV	ROOF VENT
S	SOUTH
SC	SOLID CORE
SCH	SCHEDULE
SCR	SCREW
SD	SOAP DISPENSER
SEC/SECT	SECTION
SECT	SECRETARY
SEP	SEPARATE
SH	SHELF
SHLD	SHIELDED
SHR	SHOWER
SHT	SHEET
SHTG	SHEATHING
SIM	SIMILAR
SLTD	SLOTTED
SLV	SLEEVE
SND	SANITARY NAPKIN DISPENSER
SNR	SANITARY NAPKIN RECEPTACLE
SO	SASH OPENING
SP	SPACE(S)
SPKR	SPEAKER
SPR	SINGLE-PLY ROOF
SQ	SQUARE
SQFT	SQUARE FOOT
SQYD	SQUARE YARD
SS	SERVICE SINK/STRUCTURAL STEEL/STAINLESS STEEL
SST	STAINLESS STEEL
SV	SHEET VINYL
STAGG	STAGGERED
STA	STATION
STD	STANDARD
STIFF	STIFFENER
STL	STEEL
STOR	STORAGE
STRUCT	STRUCTURAL/STRUCTURE
SUBST	SUBSTRATE
SURF	SURFACE
SUSP	SUSPENDED
SWBD	SWITCHBOARD
SYM	SYMMETRICAL
T	THERMOSTAT
T/TRD	TREAD
T&B	TOP AND BOTTOM
TC	TOP OF CURB ELEVATION/TOP OF CHORD
TD	TRENCH DRAIN
TE	TOP ELEVATION
TEL	TELEPHONE
TEMP	TEMPERED
TER	TERRAZZO
TERM	TERMINAL
T&G	TONGUE AND GROOVE
THD	THR[illegible]
THK	[illegible]CK(NESS)
THRES	THRESHOLD
TKBD	TACK BOARD
TOS	TOP OF STEEL
TP	TOP OF PAVEMENT
TR	TOP OF RAIL ELEVATION
TV	TELEVISION
TYP	TYPICAL
UC	UNDERCUT
UG	UNDERGROUND
UH	UNIT HEATER
UNF	UNFINISHED
UR	[illegible]
V	VENT
VAC	VACUUM
VCT	VINYL COMPOSITION TILE
VERT	VERTICAL
VEST	VESTIBULE
VIN	VINYL
VT	VINYL TILE
VTR	VENT THRU ROOF
VWC	VINYL WALL COVERING
W	WEST/WIDTH (WIDE)
W/	WITH
WC	WATER CLOSET
WD	WOOD
WDW	WINDOW
WGL	WIRE GLASS
WH	WINDOW HEAD
WJ	WINDOW JAMB
WMP	WIRE MESH PARTITION
WO	WINDOW OPENING
W/O	WITHOUT
WOM	WOMEN'S
WP	WATERPROOF/WEATHER PROOF/WORKING POINT
WS	WINDOW SILL
WSCT	WAINSCOT
WT	WEIGHT/WOMEN'S TOILET
WWF	WELDED WIRE FABRIC

MATERIAL LEGEND

EARTH
ROCK
GRANULAR DRAINAGE MATERIAL
CONCRETE
GROUT
GRAVEL
SAND
BRICK
PRECAST CONCRETE
STONE
CONCRETE MASONRY UNIT
ALUMINUM
RIGID INSULATION
FINISHED WOOD
STEEL
BATT INSULATION
PLYWOOD
DIMENSIONAL LUMBER WOOD BLOCKING
GYPSUM WALL BOARD
DIMENSIONAL LUMBER CONTINUOUS WOOD FRAMING
ASPHALT
WATERPROOFING

SYMBOL LEGEND

DETAIL CALLOUT — SIM, 1, A101 — DETAIL NUMBER, SHEET NUMBER
SECTION CALLOUT — SIM, 1, A101 — DETAIL NUMBER, SHEET NUMBER
VIEW TITLE — 1, A101, VIEW NAME, 1/8" = 1'-0" — DETAIL NUMBER, SHEET NUMBER
ELEVATION TAG — 1, A101 — DETAIL NUMBER, SHEET NUMBER
N — NORTH ARROW
B — ACCESSORY TAG
1'-0" A — CEILING TAG
℄ — CENTER LINE
101 — DOOR TAG
B — KEYNOTE TAG
1 — GRID TAG AND WINDOW TAG
ROOM NAME 101 — ROOM TAG
1i — PARTITION TYPE TAG
LEVEL 0'-0" F.F.E. — LEVEL TAG
1 — REVISION TAG
CR — CARD READER

PROJECT DIRECTORY

OWNER
CITY OF MONROE LAW ENFORCEMENT
140 BLAINE ST
MONROE, GEORGIA 30655
TEL: 770-267-7576

ARCHITECT
SIZEMORE GROUP, LLC
342 MARIETTA ST NW, UNIT #3
ATLANTA, GEORGIA 30313
TEL: 404-605-0690
FAX: 404-605-0890

LILY BERRIOS | PIC
ANGEL KAUFFMAN, IIDA | PROJECT MANAGER | INTERIOR DESIGNER
MARIEL STEVENS | INTERN ARCHITECT IV
MADDIE HARRIS | JUNIOR DESIGNER

MECHANICAL & ELECTRICAL
SPENCER BRISTOL
3577 PARKWAY LANE, SUITE 250
PEACHTREE CORNERS, GA 30092
TEL: 770-414-1628

ANDY WAITS, PE | PROJECT MANAGER

STRUCTURAL
SHEAR CONSTRUCTION
3411 PIERCE DRIVE, SUITE 100
CHAMBLEE, GA 30341
TEL: 678-664-8051

HOLLY JEFFREY, P.E. | PROJECT MANAGER

CIVIL
ROCHESTER & ASSOCIATES
286 GA-314
FAYETTEVILLE, GA 30214
TEL: 770-716-8123

LEE PHILLIPS | PROJECT MANAGER

SPECIFICATIONS
MAXX UNION, LLC
TEL: 404-[illegible]-5924

ROBIN MAX[illegible]M | PROJECT MANAGER

SITE

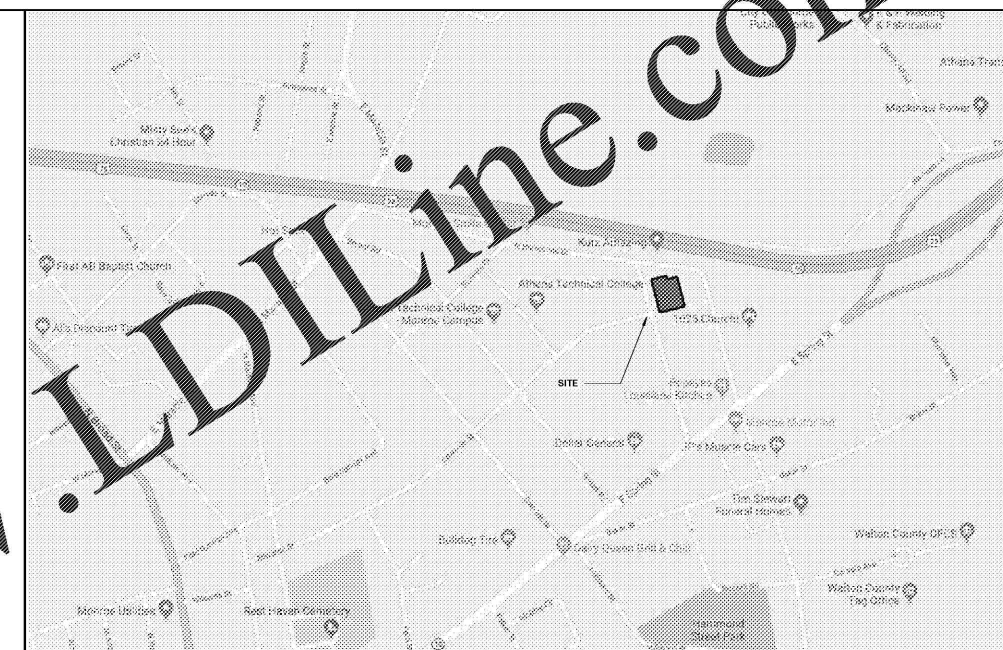

APPLICABLE CODES

ALL WORK SHALL CONFORM TO ALL APPLICABLE CODES, STANDARDS, AND GOVERNING AUTHORITIES AS RELATED TO THIS PROJECT INCLUDING BUT NOT LIMITED TO:

BUILDING	INTERNATIONAL BUILDING CODE, 2012 EDITION WITH 2014, 2015, 2017, 2018 GEORGIA STATE AMENDMENTS
LIFE SAFETY	NFPA 101, LIFE SAFETY CODE, 2012 ED. RULES AND REGULATIONS OF THE GEORGIA SAFETY FIRE COMMISIONER, CHAPTER 120-3-3
FIRE PREVENTION	STANDARD FIRE PREVENTION CODE (INTERNATIONAL FIRE CODE), 2012 EDITION WITH 2014 GEORGIA STATE AMENDMENTS
MECHANICAL	INTERNATIONAL MECHANICAL CODE, 2012 EDITION WITH 2014, 2015 GEORGIA STATE AMENDMENTS
PLUMBING	INTERNATIONAL PLUMBING CODE, 2012 EDITION WITH 2014, 2015 GEORGIA STATE AMENDMENTS
ELECTRICAL	NFPA NATIONAL ELECTRICAL CODE, 2017 EDITION
GAS	STANDARD GAS CODE (INTERNATIONAL FUEL GAS CODE), 2012 EDITION WITH 2014, 2015 GEORGIA STATE AMENDMENTS
ENERGY	INTERNATIONAL ENERGY CONSERVATION CODE, 2009 EDITION WITH 2011, 2012 GEORGIA STATE SUPPLEMENTS AND AMENDMENTS
HANDICAP	STATE OF GEORGIA ACCESSIBILITY CODE, ACCESSIBILITY CHAPTER 120-3-20a-.016 (.01-.08) 2010 ADA STANDARDS FOR ACCESSIBLE DESIGN |ICC/ ANSI A117.1 2009 EDITION

GENERAL NOTES

AV AND LOW VOLTAGE EQUIPMENT
AV AND LOW VOLTAGE EQUIPMENT PROVIDED BY OWNER

FUNITURE
FURNITURE PROVIDED BY OWNER

PROJECT INFORMATION

PROJECT NAME
CITY OF MONROE LAW ENFORCEMENT

OWNER
CITY OF MONROE LAW ENFORCEMENT

DESCRIPTION
INTERIOR RENOVATION OF EXISTING BUILDING. EXISTING BUILDING WILL HAVE A COMPLETE INTERIOR RENOVATION TO HOUSE CITY OF MONROE LAW ENFORCEMENT. SPACES WILL INCLUDE THE FOLLOWING: LOBBY, OFFICES, GYM, COURTROOM, HOLDING CELLS, INTERVIEW ROOMS, STORAGE FOR RECORDS, EVIDENCE, ETC.

LOCATION
140 BLAINE ST
MONROE, GA 30655

PROJECT NUMBER
19160MONRpo

PERMITTING AGENCY
CITY OF MONROE

CONSTRUCTION TYPE
TYPE IIB CONSTRUCTION | SPRINKLERED

OCCUPANCY TYPE
BUSINESS OCCUPANCY

AREA
34,080 SF

ADD ALTERNATES

ADD ALTERNATES:

1. ADD SHOWER IN CHIEF'S AND ASSISTANT CHIEF'S OFFICE.
2. ADD EXTERIOR DOOR, HARDWARE, CARD READER, AND EXTERIOR DOG FENCED AREA.
3. ADD PASS-THRU LOCKERS AT EVIDENCE STORAGE.
4. ADD PRE FABRICATED CANOPY AT VEHICLE PROCESSING AND REAR ENTRANCE.
5. ADD SALLY PORT SECURITY GATE.
6. TILE AT RESTROOMS. REFER TO SHEET 1/A300.
7. ADD DOUBLE STACKED GYM LOCKERS ADDED TO THE GYM. REFER TO SHEET 1/A100.
8. INTOX MILLWORK
9. FINGERPRINTING & BOOKING MILLWORK
10. EVIDENCE COUNTER MILLWORK
11. RUBBER FLOORING IN GYM.

DEDUCTS

DEDUCTS:

1. PLASTIC LAMINATE COUNTERTOPS.
2. PLASTIC LAMINATE TOILET PARTITIONS.

DRAWING SHEET LIST

DRAWING LIST

SHEET #	SHEET NAME	ISSUE DATE
A000	COVER SHEET	09/04/19
ARCHITECTURAL		
A001	CODE REVIEW & PARTITION TYPES	09/04/19
A002	LIFE SAFETY PLAN	09/04/19
A003	DEMO PLAN	09/04/19
A100	FLOOR PLAN	09/04/19
A100.1	FLOOR PLANS - ADD ALTERNATES	09/04/19
A101	ROOF PLAN & DETAILS	09/04/19
A102	FURNITURE PLAN (REFERENCE ONLY)	09/04/19
A200	REFLECTED CEILING PLAN	09/04/19
A300	FINISH PLAN	09/04/19
A301	PATTERN PLAN	09/04/19
A400	ENLARGED PLANS & INTERIOR ELEVATIONS - RESTROOMS	09/04/19
A401	ENLARGED PLANS & INTERIOR ELEVATIONS	09/04/19
A402	MILLWORK DETAILS	09/04/19
A600	DOOR & WINDOW SCHEDULE	09/04/19
CIVIL		
C001	UTILITY PLAN	09/04/19
C002	EROSION CONTROL PLAN	09/04/19
STRUCTURAL		
S001	GENERAL NOTES	09/04/19
S101	FOUNDATION PLAN	09/04/19
S201	ROOF FRAMING PLAN	09/04/19
S301	FOUNDATION DETAILS	09/04/19
S401	MASONRY DETAILS	09/04/19
S501	FRAMING DETAILS	09/04/19
MECHANICAL		
M001	MECHANICAL ABREVIATIONS, LEGENDS, AND GENERAL NOTES	09/04/19
M100	MECHANICAL PLAN	09/04/19
M101	MECHANICAL ROOF PLAN	09/04/19
M400	MECHANICAL CONTROLS	09/04/19
M401	MECHANICAL CONTROLS	09/04/19
M402	MECHANICAL CONTROLS	09/04/19
M403	MECHANICAL CONTROLS AND ENERGY COMPLIANCE	09/04/19
M500	MECHANICAL SCHEDULES	09/04/19
M600	MECHANICAL DETAILS	09/04/19
M601	MECHANICAL DETAILS	09/04/19

DRAWING LIST

SHEET #	SHEET NAME	ISSUE DATE
ELECTRICAL		
E001	ELECTRICAL LEGEND AND NOTES	09/04/19
E002	ONE-LINE DIAGRAM	09/04/19
E101	ELECTRICAL POWER	09/04/19
E102	ELECTRICAL ROOF PLAN	09/04/19
E201	ELECTRICAL LIGHTING	09/04/19
E301	ELECTRICAL SYSTEMS	09/04/19
E401	ACCESS CONTROLS	09/04/19
E501	ELECTRICAL SCHEDULES	09/04/19
E502	ELECTRICAL SCHEDULES	09/04/19
PLUMBING		
P001	PLUMBING LEGENDS, SYMBOLS, AND GENERAL NOTES	09/04/19
P100	PLUMBING UNDERGROUND PIPING PLAN	09/04/19
P200	PLUMBING SANITARY WASTE AND VENT PIPING PLAN	09/04/19
P300	PLUMBING DOMESTIC WATER PIPING PLAN	09/04/19
P400	PLUMBING ENLARGED PLANS	09/04/19
P500	PLUMBING SCHEDULES	09/04/19
P501	PLUMBING SCHEDULES	09/04/19
P600	PLUMBING DETAILS	09/04/19
P700	PLUMBING DOMESTIC WATER RISER DIAGRAM	09/04/19
P701	SANITARY RISER DIAGRAM	09/04/19

ISSUED FOR CONSTRUCTION

STATE OF GEORGIA — LILY DEL C. BERRIOS — REGISTERED ARCHITECT

No.	DESCRIPTION	DATE

CITY OF MONROE
PUBLIC SAFETY & MUNICIPAL
COURT COMPLEX RENOVATION
140 BLAINE ST. MONROE, GA 30655

sizemoregroup
342 MARIETTA ST, NW
UNIT 3
ATLANTA, GEORGIA 30313
T: 404 605 0690
F: 404 605 0890
www.sizemoregroup.com
© 2019 SIZEMORE GROUP

THIS DRAWING IS AN INSTRUMENT OF SERVICE AND SHALL REMAIN THE PROPERTY OF THE ARCHITECT. NO PART OF THIS DOCUMENT SHALL BE REPRODUCED OR TRANSMITTED IN ANY FORM, ELECTRONICALLY OR MECHANICALLY, FOR ANY PURPOSE, WITHOUT THE EXPRESS WRITTEN PERMISSION OF THE ARCHITECT.

COVER SHEET

PROJECT #	19160MONRpo
DATE:	Issue Date
DRAWN BY:	Author
CHECKED BY:	Checker

A000

SCALE: As indicated

Order Plans @ WWW.LDILine.com