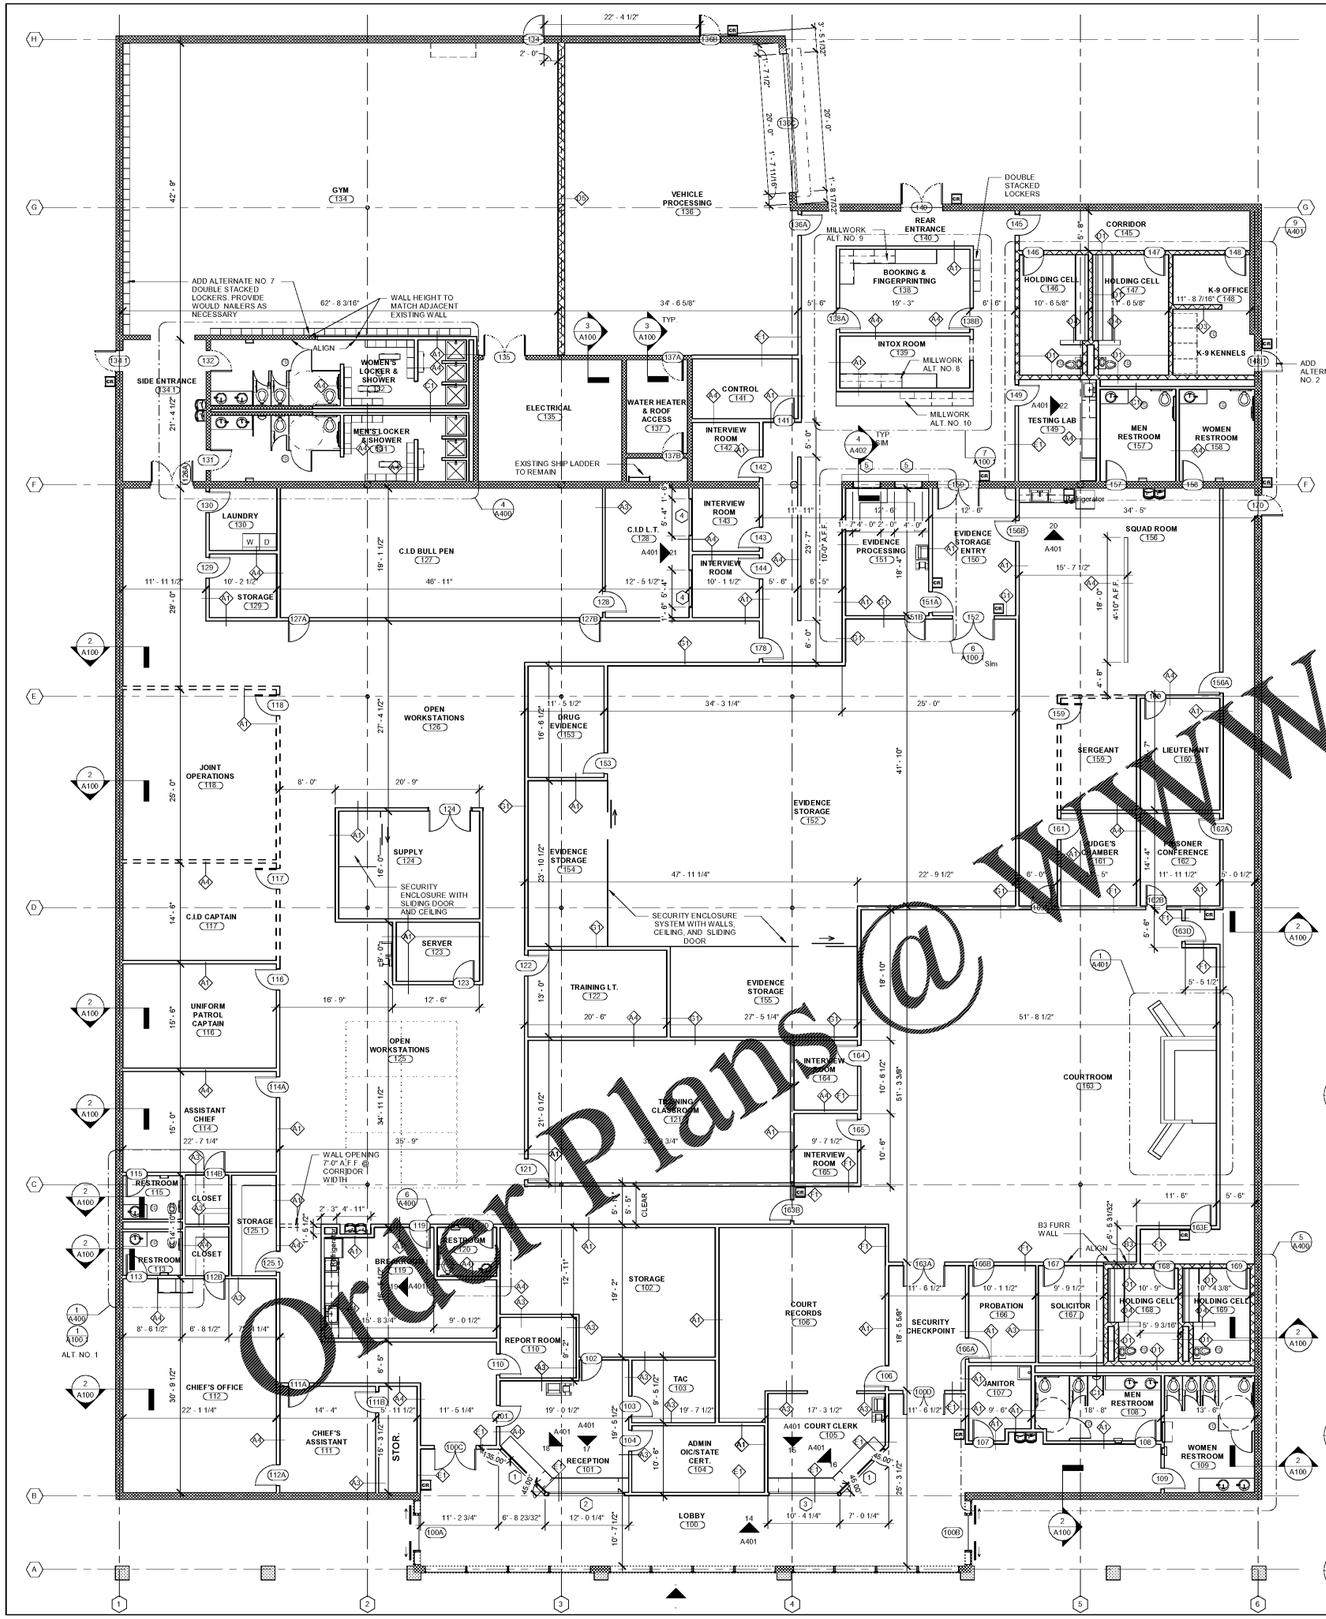
GYM 134
VEHICLE PROCESSING 135
REAR ENTRANCE 140
BOOKING & FINGERPRINTING 138
CORRIDOR 145
HOLDING CELL 146
HOLDING CELL 147
K-9 OFFICE 148
K-9 KENNELS 141
INTOX ROOM 139
TESTING LAB 145
MEN RESTROOM 157
WOMEN RESTROOM 158
SIDE ENTRANCE 134
WOMEN'S LOCKER & SHOWER 132
MEN'S LOCKER &SHOWER 131
ELECTRICAL 135
WATER HEATER & ROOF ACCESS 137
CONTROL 141
INTERVIEW ROOM 142
INTERVIEW ROOM 143
INTERVIEW ROOM 144
LAUNDRY 130
C.I.D L.T. 128
C.I.D BULL PEN 127
STORAGE 129
EVIDENCE PROCESSING 151
EVIDENCE STORAGE ENTRY 150
SQUAD ROOM 156
OPEN WORKSTATIONS 126
DRUG EVIDENCE 153
JOINT OPERATIONS 118
SUPPLY 124
C.I.D CAPTAIN 117
SERVER 123
EVIDENCE STORAGE 155
EVIDENCE STORAGE 154
SERGEANT 159
LIEUTENANT 160
JUDGE'S CHAMBER 161
PRISONER CONFERENCE 162
UNIFORM PATROL CAPTAIN 116
TRAINING LT. 122
TRAINING CLASSROOM 121
COURTROOM 163
ASSISTANT CHIEF 114
RESTROOM 115
CLOSET
STORAGE 125.1
RESTROOM 113
CLOSET
BREAKROOM 119
RESTROOM 120
STORAGE 102
REPORT ROOM 110
COURT RECORDS 106
SECURITY CHECKPOINT 166
PROBATION 166
SOLICITOR 167
HOLDING CELL 168
HOLDING CELL 169
JANITOR 107
MEN RESTROOM 108
WOMEN RESTROOM 109
CHIEF'S OFFICE 112
CHIEF'S ASSISTANT 111
STOR. 111A
TAC 103
COURT CLERK 105
ADMIN O/C/STATE CERT. 104
RECEPTION 101
LOBBY 100
DOUBLE STACKED LOCKERS
MILLWORK ALT. NO. 5
MILLWORK ALT. NO. 8
MILLWORK ALT. NO. 10
ADD ALTERNATE NO. 7 DOUBLE STACKED LOCKERS. PROVIDE WOULD NAILERS AS NECESSARY
WALL HEIGHT TO MATCH ADJACENT EXISTING WALL
ALIGN
EXISTING SHIP LADDER TO REMAIN
ADD ALTERNATE NO. 2
SECURITY ENCLOSURE WITH SLIDING DOOR AND CEILING
SECURITY ENCLOSURE SYSTEM WITH WALLS, CEILING, AND SLIDING DOOR
WALL OPENING 7'-0" A.F.F. @ CORRIDOR WIDTH
ALT. NO. 1
B3 FURR WALL
ALIGN
22' - 4 1/2"
42' - 8"
21' - 4 1/2"
19' - 1 1/2"
46' - 11"
29' - 0"
11' - 11 1/2"
10' - 2 1/2"
27' - 4 1/2"
25' - 0"
8' - 0"
20' - 9"
14' - 8"
15' - 6"
22' - 7 1/4"
15' - 0"
35' - 9"
34' - 11 1/2"
8' - 6 1/2"
6' - 8 1/2"
7' - 1/4"
35' - 9 1/2"
22' - 1 1/4"
14' - 4"
11' - 5 1/4"
16' - 3 1/4"
19' - 0 1/2"
19' - 7 1/2"
17' - 3 1/2"
11' - 2 3/4"
6' - 8 23/32"
12' - 0 1/4"
10' - 7 1/2"
10' - 4 1/4"
7' - 0 1/4"
3/4" - 3 1/4"
25' - 0"
51' - 8 1/2"
22' - 9 1/2"
4' - 11 1/4"
34' - 5"
11' - 6"
5' - 6"
3/4" - 6 5/8"
62' - 8 3/16"
10' - 6 5/8"
11' - 8 7/16"
11' - 6 1/2"
10' - 1 1/2"
9' - 9 1/2"
7' - 5 3/16"
15' - 7 1/2"
16' - 0"
4'-10" A.F.F.
18' - 10"
41' - 10"
51' - 3 3/8"
10' - 6 1/2"
21' - 0 1/2"
13' - 0"
23' - 10 1/2"
16' - 6 1/2"
18' - 5 5/8"
23' - 7"
18' - 0" A.F.F.
12' - 11"
19' - 2"
9' - 0 1/2"
6' - 5"
5' - 5"
5' - 0"
11' - 11"
6' - 0"
4' - 8"
5' - 0 1/2"
5' - 5 1/2"
5' - 1 1/2"
5' - 3 1/2"
5' - 1 1/2"
5' - 0 1/2"
5' - 5 1/2"
5' - 6"
6' - 0"
4' - 0"
1' - 7"
2' - 0"
4' - 0"
12' - 6"
12' - 0"
5' - 6"
6' - 5"
5' - 4"
12' - 5 1/2"
10' - 1 1/2"
5' - 6"
6' - 0"
4' - 0"
3' - 4' - 11"
2' - 3"
5' - 5"
CLEAR
6' - 5"
9' - 0 1/2"
8' - 3/4"
15' - 8 3/4"
6' - 0"
4' - 8"
5' - 0"
11' - 6 1/2"
10' - 1 1/2"
9' - 9 1/2"
10' - 9"
7' - 5" - 9 3/16"
10' - 3 3/8"
18' - 5 5/8"
19' - 5 1/2"
19' - 0 1/2"
19' - 7 1/2"
17' - 3 1/2"
11' - 6 1/2"
10' - 4 1/4"
7' - 0 1/4"
45.00°
45.00°
45.00°
45.00°
12' - 0 1/4"
11' - 2 3/4"
6' - 8 23/32"
10' - 7 1/2"
14
A401
16
A401
17
A401
18
A401
15
A401
20
A401
A401 01
A401 02
A401 03
A401 04
A401 05
A401 06
A401 07
A401 08
A401 09
A401 10
A401 11
A401 12
A401 13
A401 14
A401 15
A401 16
A401 17
A401 18
A401 19
A401 20
A401