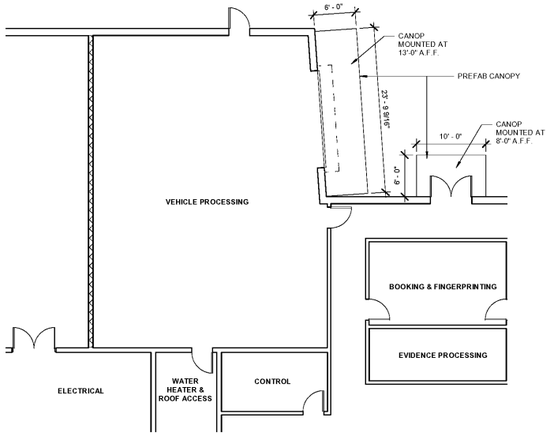

12 A100.1 ENLARGED FLOOR PLAN - EXTERIOR CANOPY
1/8" = 1'-0"
ADD ALT. NO. 4

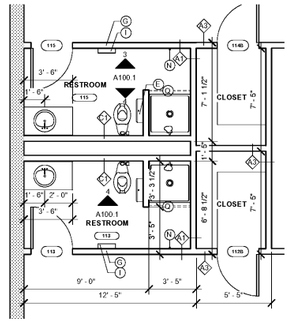

1 A100.1 ENLARGED FLOOR PLAN - RM. 113 & 115
1/4" = 1'-0"
ADD ALT. NO. 1

SEE SHEET A400 FOR ADDITIONAL DIMENSIONS.

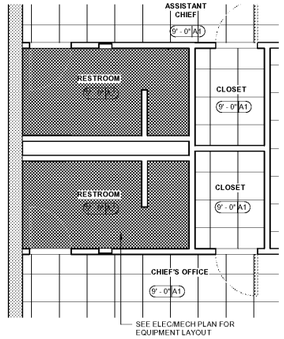

2 A100.1 ENLARGED RCP - RM 113 & 115
1/4" = 1'-0"
ADD ALT. NO. 1

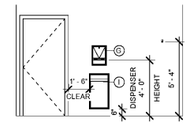

3 A100.1 RESTROOM ELEVATION
1/4" = 1'-0"
ADD ALT. NO. 1

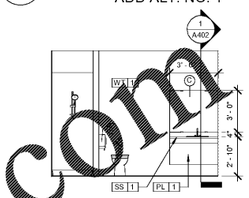

4 A100.1 RESTROOM ELEVATION
1/4" = 1'-0"
ADD ALT. NO. 1

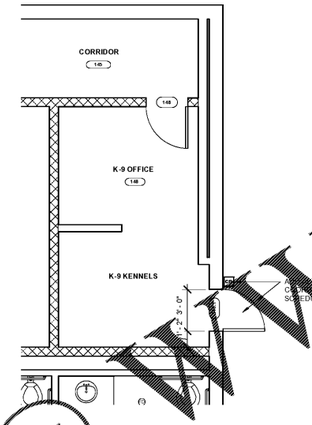

5 A100.1 ENLARGED FLOOR PLAN - RM. 148
1/4" = 1'-0"
ADD ALT. NO. 2

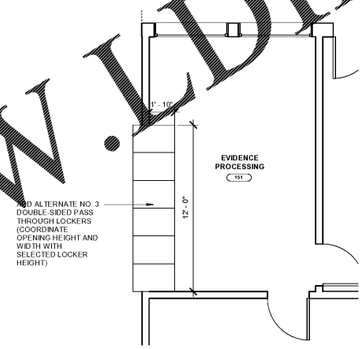

6 A100.1 ENLARGED FLOOR PLAN - RM. 151
1/4" = 1'-0"
ADD ALT. NO. 3

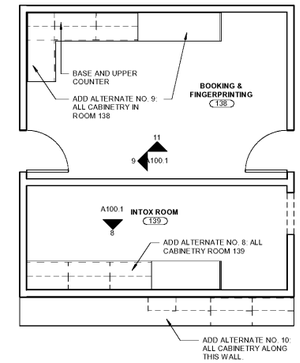

7 A100.1 ENLARGED ELEVATION - RM 139 & 139
1/4" = 1'-0"
ADD ALT. NO. 8, 9, AND 10

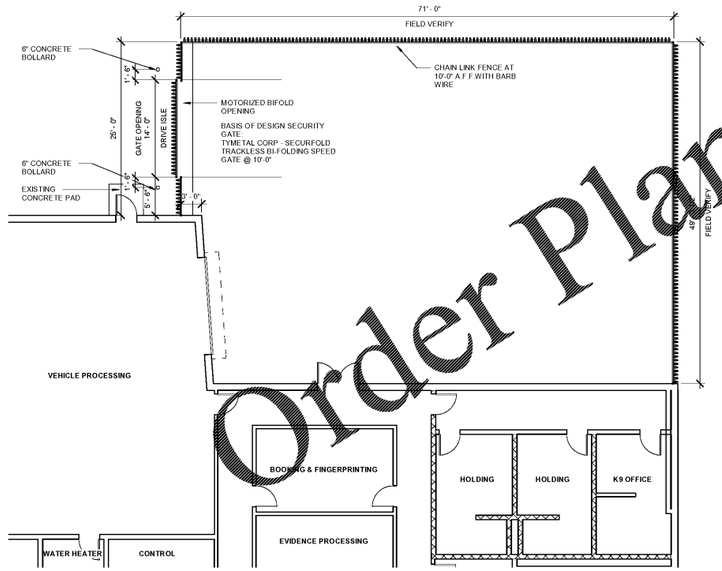

13 A100.1 ENLARGED FLOOR PLAN - SALLY PORT
1/8" = 1'-0"
ADD ALT. NO. 5

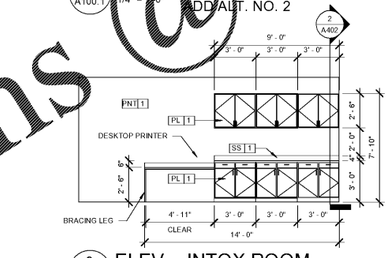

8 A100.1 ELEV. - INTOX ROOM
1/4" = 1'-0"
ADD ALT. 8

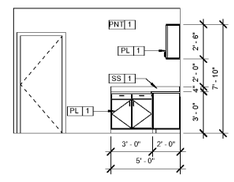

9 A100.1 ELEV. - FINGERPRINTING & BOOKING
1/4" = 1'-0"
ADD ALT. 9

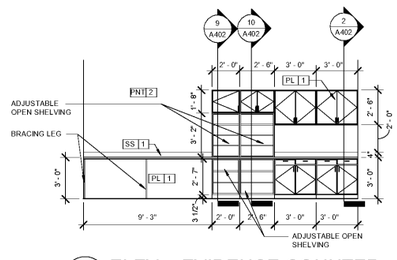

10 A100.1 ELEV. - EVIDENCE COUNTER
1/4" = 1'-0"
ADD ALT. NO. 10

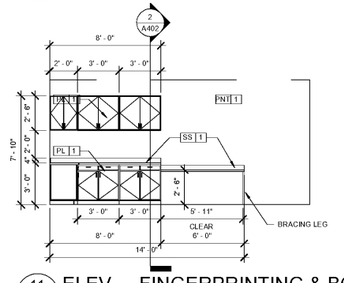

11 A100.1 ELEV. - FINGERPRINTING & BOOKING
1/4" = 1'-0"
ADD ALT. NO. 9

GENERAL NOTE

1. SEE SHEET A400 FOR RESTROOM ACCESSORY LEGEND.

ALTERNATES

ADD ALTERNATES:

1. ADD SHOWER IN CHIEF'S AND ASSISTANT CHIEF'S OFFICE.
2. ADD EXTERIOR DOOR, HARDWARE, CARD READER, AND EXTERIOR DOG FENCED AREA.
3. ADD PASS-THRU LOCKERS AT EVIDENCE STORAGE.
4. ADD PRE FABRICATED CANOPY AT VEHICLE PROCESSING AND REAR ENTRANCE.
5. ADD SALLY PORT SECURITY GATE.
6. TILE AT RESTROOMS. REFER TO SHEET 1/A300.
7. ADD DOUBLE STACKED GYM LOCKERS ADDED TO THE GYM. REFER TO SHEET 1/A100.
8. INTOX MILLWORK
9. FINGERPRINTING & BOOKING MILLWORK
10. EVIDENCE COUNTER MILLWORK
11. RUBBER FLOORING IN GYM.

DEDUCTS

DEDUCTS:

1. PLASTIC LAMINATE COUNTERTOPS.
2. PLASTIC LAMINATE TOILET PARTITIONS.

ISSUED FOR CONSTRUCTION

STATE OF GEORGIA
LILLY ESEL C. BROOKS
REGISTERED ARCHITECT

No.	DESCRIPTION	DATE

CITY OF MONROE
PUBLIC SAFETY & MUNICIPAL COURT COMPLEX RENOVATION
140 BLAINE ST. MONROE, GA 30655

STRICKLAND GROUP
LILLY E. STRICKLAND, AIA
UNIT A
NORCROSS, GEORGIA 30093
T: 404 955 0950
F: 404 955 0950
E: lillyes@gmail.com
© 2019 STRICKLAND GROUP

THIS DRAWING IS AN INSTRUMENT OF SERVICE AND SHALL REMAIN THE PROPERTY OF THE ARCHITECT. NO PART OF THIS DOCUMENT SHALL BE REPRODUCED OR TRANSMITTED IN ANY FORM, ELECTRONICALLY OR MECHANICALLY, FOR ANY PURPOSE, WITHOUT THE EXPRESS WRITTEN PERMISSION OF THE ARCHITECT.

FLOOR PLANS - ADD ALTERNATES

PROJECT # 19160MONRpo
DATE: Issue Date
DRAWN BY: Author
CHECKED BY: Checker

A100.1

SCALE: As indicated

Order Plans @ WWW.LDILine.com