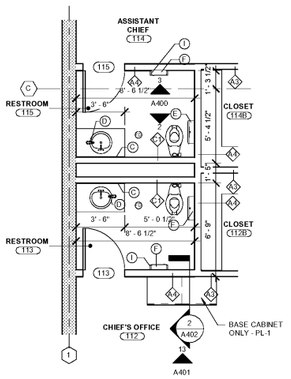

1 A400 ENLARGED PLAN - PRIVATE R.R.
1/4" = 1'-0"

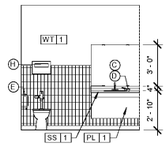

2 A400 ELEV. - PRIVATE R.R.
1/4" = 1'-0"

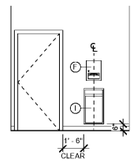

3 A400 ELEV. - PRIVATE R.R.
1/4" = 1'-0"

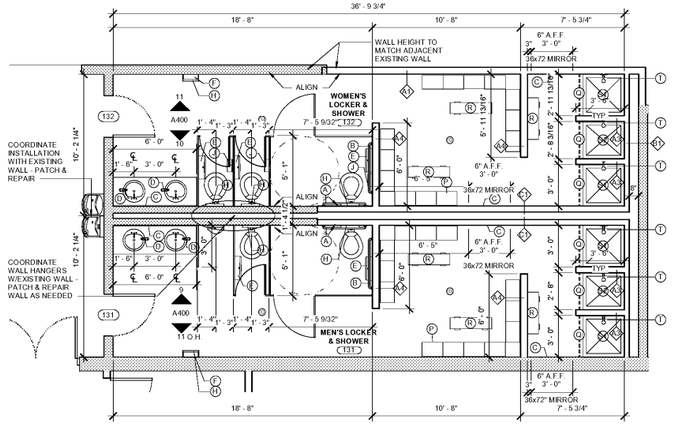

4 A400 ENLARGED PLAN - MEN'S & WOMEN'S LOCKER ROOMS
1/4" = 1'-0"

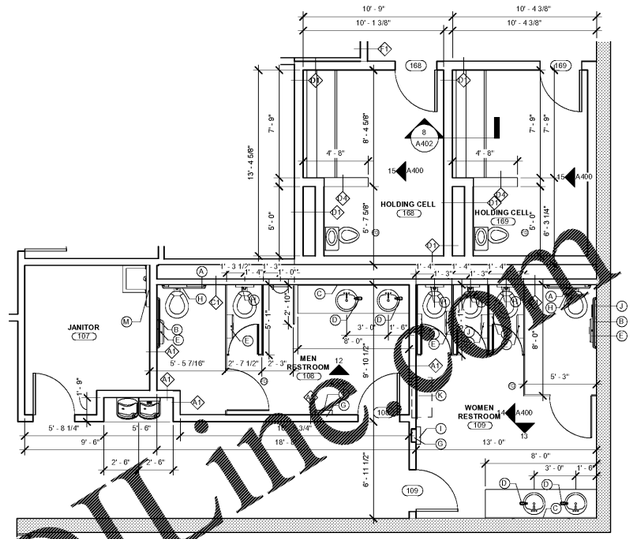

5 A400 ENLARGED PLAN - PUBLIC RESTROOMS/COURTROOM HOLDING
1/4" = 1'-0"

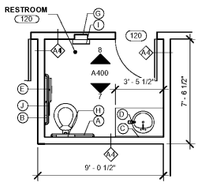

6 A400 ENLARGED PLAN - R.R. 120
1/4" = 1'-0"

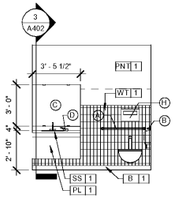

7 A400 ELEV. - R.R. 120
1/4" = 1'-0"

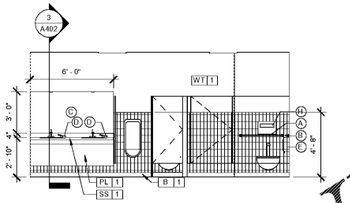

9 A400 ELEV. - LOCKER ROOM 134
1/4" = 1'-0"

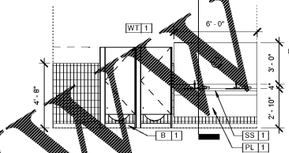

10 A400 ELEV. - LOCKER ROOM 132
1/4" = 1'-0"

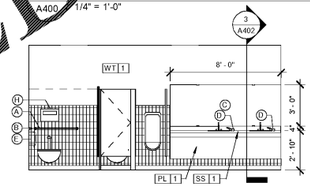

12 A400 ELEV. - R.R. 108
1/4" = 1'-0"

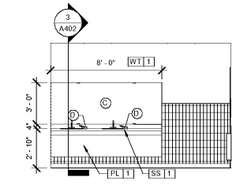

13 A400 ELEV. - R.R. 109
1/4" = 1'-0"

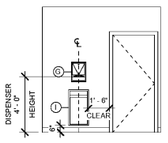

8 A400 ELEV. - R.R. 120
1/4" = 1'-0"

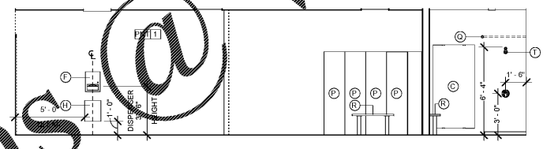

11 A400 ELEV. - LOCKER ROOM TYP.
1/4" = 1'-0"

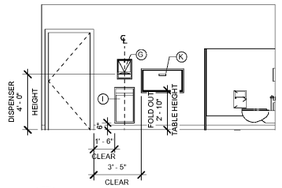

14 A400 ELEV. - RR 109
1/4" = 1'-0"
LOCATION OF "I" & "G" TYP. FOR R.R. 108

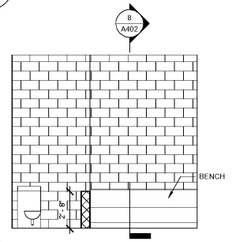

15 A400 TYP. HOLDING CELL
1/4" = 1'-0"

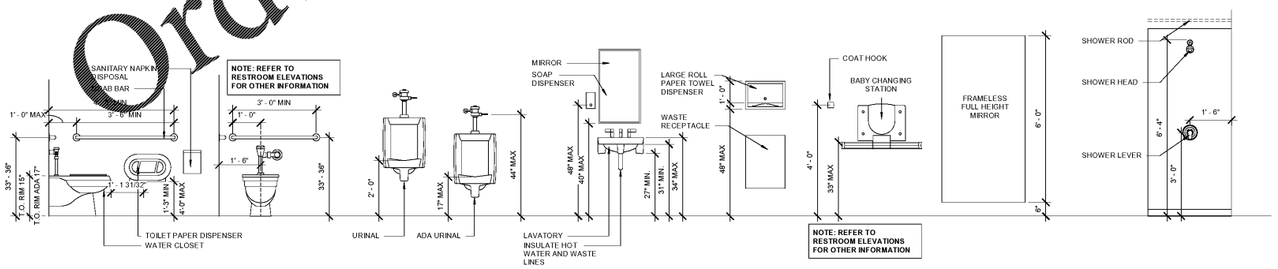

TOILET ACCESSORIES LEGEND (SEE SHEET A300 FOR FINISH LEGEND)

SYMBOL	DESCRIPTION	MANUFACTURER	ITEM #	FINISH	REMARKS
(A)	**36" GRAB BAR**	BOBRICK	B-6806 x 36	SATIN STAINLESS STEEL	ALL H.C. TOILETS
(B)	**42" GRAB BAR**	BOBRICK	B-6806 x 42	SATIN STAINLESS STEEL	ALL H.C. TOILETS
(C)	**FRAMELESS MIRROR (FULL HEIGHT)**				SEE PLAN AND ELEVATION FOR DIMENSIONS. SEE MOUNTING HEIGHT LEGEND
(D)	**COUNTER MOUNTED SOAP DISPENSER**	BOBRICK	B-824	POLISHED CHROME	
(E)	**TOILET PAPER DISPENSER**	BOBRICK	B-2892	SATIN STAINLESS STEEL	
(F)	**SURFACE MOUNTED PAPER TOWEL DISPENSER**	BOBRICK	B-359039	PLASTIC	
(G)	**RECESSED PAPER TOWEL DISPENSER**	BOBRICK	B-359	SATIN STAINLESS STEEL	
(H)	**SURFACE MOUNTED WASTE RECEPTACLE**	BOBRICK	B-279	SATIN STAINLESS STEEL	
(I)	**RECESSED WASTE RECEPTACLE**	BOBRICK	B-3644	SATIN STAINLESS STEEL	
(J)	**SURFACE MOUNT SANITARY NAPKIN DISPOSAL**	BOBRICK	B-254	SATIN STAINLESS STEEL	
(K)	**RECESSED BABY CHANGING STATION**	KOALA KARE	KB 110-SSRE	SATIN STAINLESS STEEL	
(M)	**MOP HOLDER**	BOBRICK	B-223 x 36	SATIN STAINLESS STEEL	
(N)	**COAT HOOK - PROVIDE AT SHOWER AREAS**	BOBRICK	B-212	MATTE ALUMINUM	ON THE BACK OF VERY R.R. DOOR AND STALL @ ADA HEIGHT
(O)	**TOILET PARTITIONS**	TBD	TBD	PLASTIC LAMINATE	
(P)	**LOCKERS**				
(Q)	**SHOWER CURTAIN & ROD**				
(R)	**FLOOR MOUNTED BENCH**				
(S)	**PREFABRICATED SHOWER W/SOAP HOLDER**				S1 - 36" X 36" S2 - 36" X 32"
(T)	**SHOWER HEAD**				

ISSUED FOR CONSTRUCTION

Order Plans@ WWW.LDILine.com

STATE OF GEORGIA
LILLY ESEL C. BOSWELL
REGISTERED ARCHITECT

No.	DESCRIPTION	DATE

CITY OF MONROE
PUBLIC SAFETY & MUNICIPAL COURT COMPLEX RENOVATION
140 BLAINE ST. MONROE, GA 30655

Stanley Group
ARCHITECTURE & PLANNING
UNIT 3-A
LAWRENCEVILLE, GEORGIA 30043
T: 404 855 0950
F: 404 855 0950
E: info@stanleygroup.com
© 2019 STANLEY GROUP

THIS DRAWING IS AN INSTRUMENT OF SERVICE AND SHALL REMAIN THE PROPERTY OF THE ARCHITECT. NO PART OF THIS DOCUMENT SHALL BE REPRODUCED OR TRANSMITTED IN ANY FORM, ELECTRONICALLY OR MECHANICALLY, FOR ANY PURPOSE, WITHOUT THE EXPRESS WRITTEN PERMISSION OF THE ARCHITECT.

ENLARGED PLANS & INTERIOR ELEVATIONS - RESTROOMS

PROJECT # 19160MONRpo
DATE: Issue Date
DRAWN BY: Author
CHECKED BY: Checker

A400
SCALE: As indicated