


1 A401 ENLARGED PLAN - JUDGE'S STAND
1/2" = 1'-0"

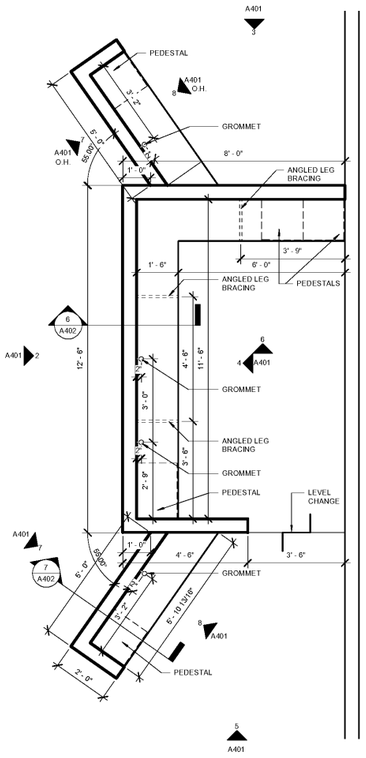


2 A401 MILLWORK ELEV. - COURTROOM
1/4" = 1'-0"




3 A401 MILLWORK ELEV. - COURTROOM
1/4" = 1'-0"

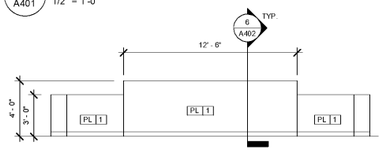


4 A401 MILLWORK ELEV. - COURTROOM
1/4" = 1'-0"

COORDINATE POWER & DATA LOCATIONS WITH CABINETRY. TYP.

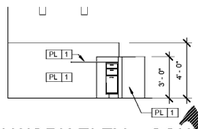


5 A401 MILLWORK ELEV. - COURTROOM
1/4" = 1'-0"

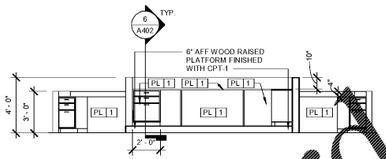


6 A401 MILLWORK ELEV.
1/4" = 1'-0"

COORDINATE POWER & DATA LOCATIONS WITH CABINETRY. TYP.

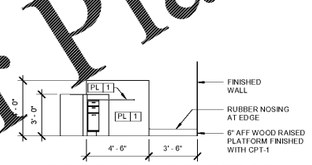


7 A401 MILLWORK ELEV.
1/4" = 1'-0"

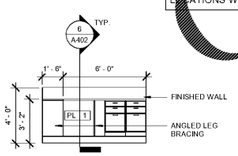


8 A401 MILLWORK ELEV.
1/4" = 1'-0"

COORDINATE POWER & DATA LOCATIONS WITH CABINETRY. TYP.

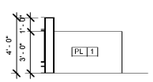


9 A401 ENLARGED PLAN - HOLDING CELLS & RESTROOMS
1/4" = 1'-0"

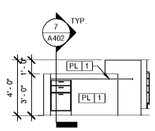


10 A401 TYP. RESTROOM ELEV.
1/4" = 1'-0"

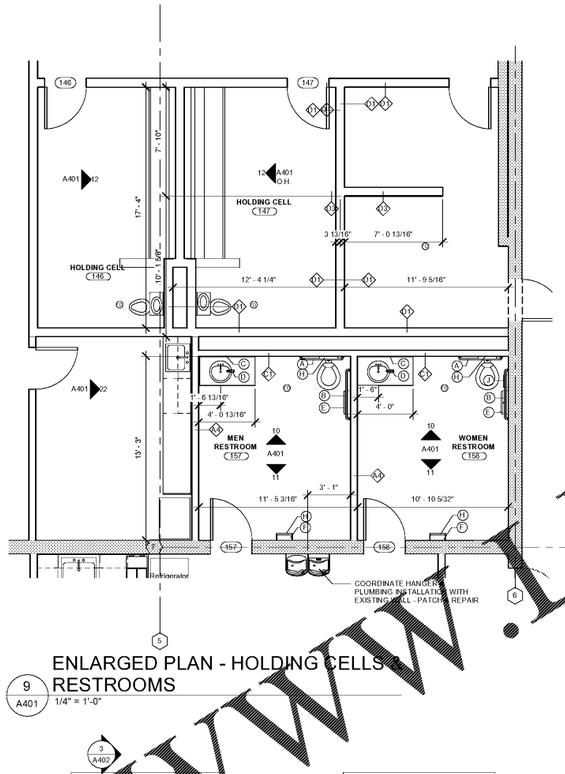


11 A401 TYP. RESTROOM ELEV.
1/4" = 1'-0"

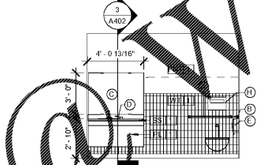


12 A401 TYP. HOLDING CELL - ROOM 146
1/4" = 1'-0"

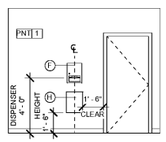


13 A401 MILLWORK ELEV. - CHIEF'S OFFICE
1/4" = 1'-0"

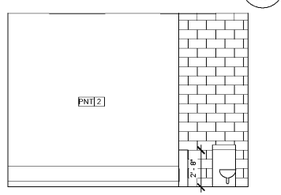


14 A401 LOBBY
1/4" = 1'-0"

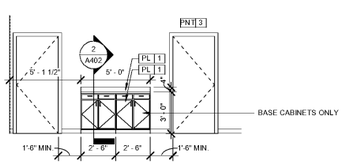


15 A401 COURT CLERK 1
1/4" = 1'-0"

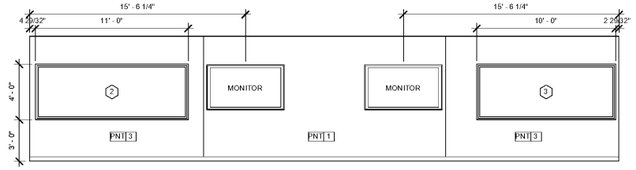


16 A401 COURT CLERK 2
1/4" = 1'-0"

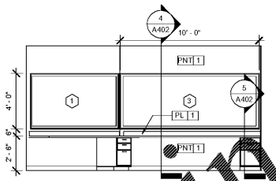


17 A401 RECEPTION 1
1/4" = 1'-0"

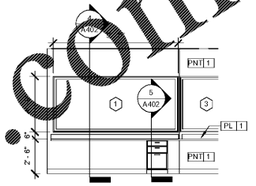


18 A401 RECEPTION 2
1/4" = 1'-0"

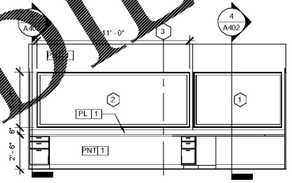


19 A401 ELEV. - BREAKROOM
1/4" = 1'-0"

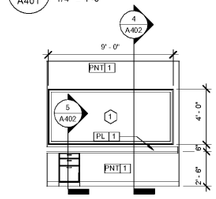


20 A401 ELEV. - SQUAD BREAK AREA
1/4" = 1'-0"

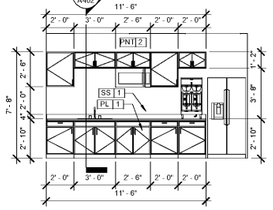


21 A401 ELEV. - C.I.D. LT.
1/4" = 1'-0"

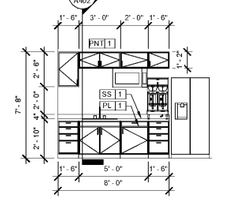


22 A401 ELEV. - TESTING LAB
1/4" = 1'-0"

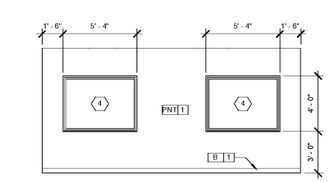


23 A401 STORAGE 1
1/4" = 1'-0"

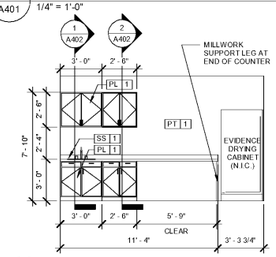


24 A401 STORAGE 2
1/4" = 1'-0"

ISSUED FOR CONSTRUCTION

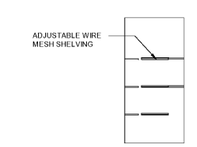Order Plans @ WWW.LDLine.com

STATE OF GEORGIA
LILLY ESEL C.
BEDROOS
REGISTERED ARCHITECT
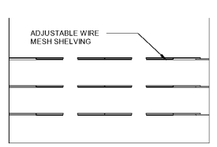
| No. | DESCRIPTION | DATE |
|---|---|---|
| | | |

CITY OF MONROE
PUBLIC SAFETY & MUNICIPAL
COURT COMPLEX RENOVATION
140 BLAINE ST. MONROE, GA 30655

LDS architecture group
LILLY ESEL BEDROOS, AIA
UNIT 3-1
MONROE, GEORGIA 30313
T: 404.655.0950
F: 404.655.0950
E: lilly@LDSarchitecture.com
© 2019 LDS ARCHITECTURE GROUP

THIS DRAWING IS AN INSTRUMENT OF SERVICE AND SHALL REMAIN THE PROPERTY OF THE ARCHITECT. NO PART OF THIS DOCUMENT SHALL BE REPRODUCED OR TRANSMITTED IN ANY FORM, ELECTRONICALLY OR MECHANICALLY, FOR ANY PURPOSE, WITHOUT THE EXPRESS WRITTEN PERMISSION OF THE ARCHITECT.

ENLARGED PLANS & INTERIOR ELEVATIONS

PROJECT # 19160MONRpo
DATE: Issue Date
DRAWN BY: Author
CHECKED BY: Checker

A401

SCALE: As indicated

C:\Users\maddieh\Documents\19160MONRpo_Arch_CD Model 1_maddiehT2NDG.rvt

10/28/2019 1:20:37 PM