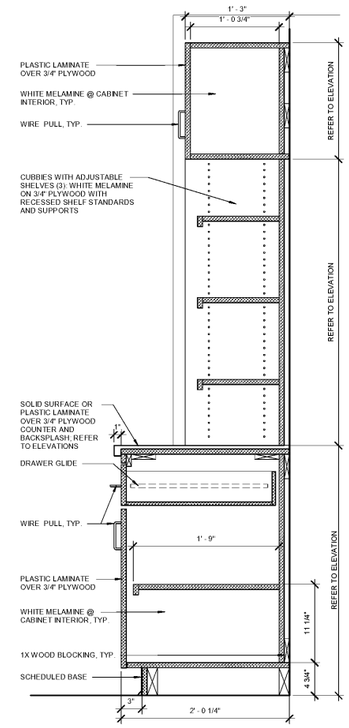

9 A402 ADD ALT - EVIDENCE COUNTER 1
1 1/2" = 1'-0"

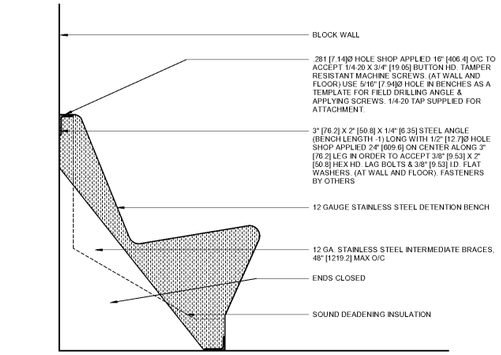

8 A402 DETENTION BENCH SECTION DETAIL
1 1/2" = 1'-0"

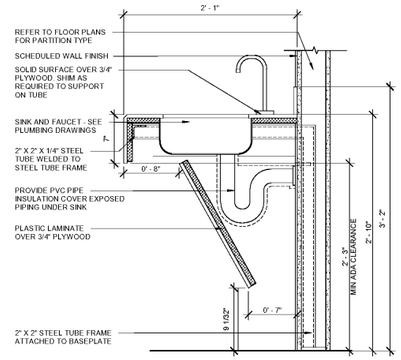

3 A402 MILLWORK DETAIL 3 - RESTROOM
1 1/2" = 1'-0"

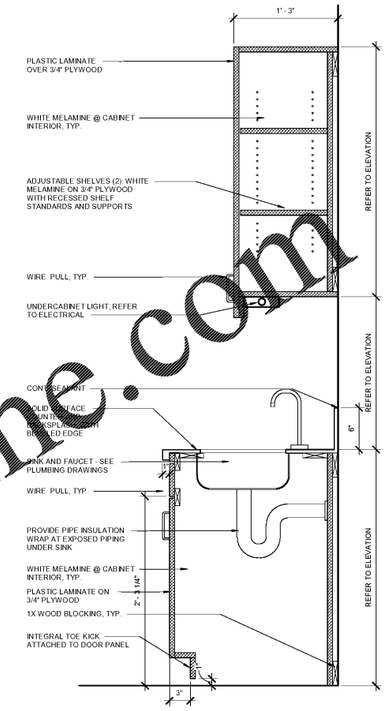

1 A402 MILLWORK DETAIL
1 1/2" = 1'-0"

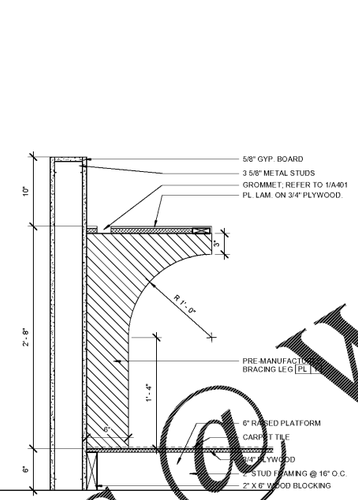

6 A402 MILLWORK DETAILS - COURTROOM
1 1/2" = 1'-0"

G.C. COORDINATE POWER / DATA LOCATIONS.

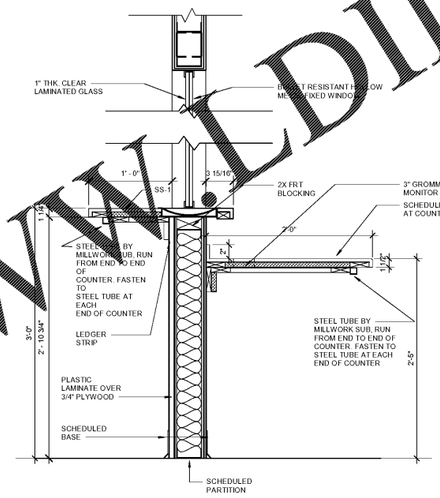

4 A402 MILLWORK DETAIL 4 - SERVICE DESK
1 1/2" = 1'-0"

COORDINATE POWER & DATA WITH CABINETRY.

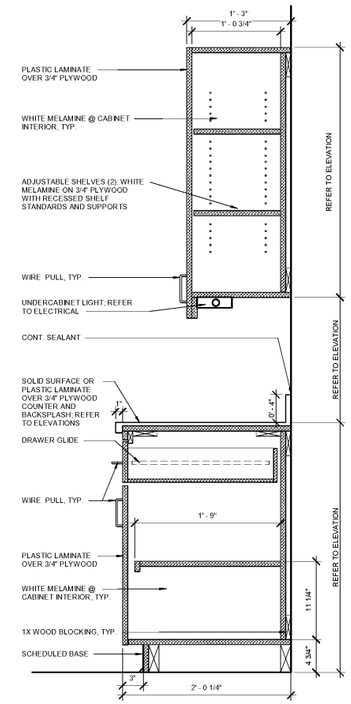

2 A402 MILLWORK DETAIL
1 1/2" = 1'-0"

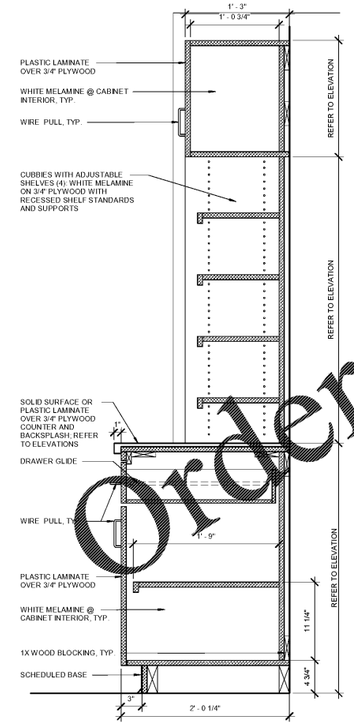

10 A402 ADD ALT - EVIDENCE COUNTER 2
1 1/2" = 1'-0"

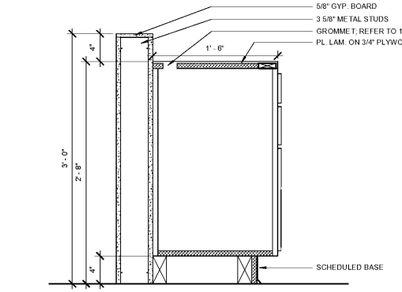

7 A402 MILLWORK DETAILS - COURTROOM
1 1/2" = 1'-0"

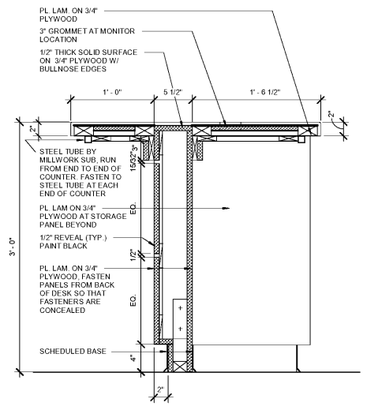

5 A402 MILLWORK DETAIL
1 1/2" = 1'-0"

COORDINATE POWER & DATA WITH CABINETRY.

ALL MILLWORK BASE AND UPPER CABINETS SHALL HAVE LOCKABLE HARDWARE

ISSUED FOR CONSTRUCTION

Order Plans @ WWW.LDLine.com

STATE OF GEORGIA
WILLIAM EDWARD BLOUNDS
REGISTERED ARCHITECT

No.	DESCRIPTION	DATE

CITY OF MONROE
PUBLIC SAFETY & MUNICIPAL COURT COMPLEX RENOVATION
140 BLAINE ST. MONROE, GA 30655

LDL Design Group
LAWRENCEVILLE, GA
UNIT A
LAWRENCEVILLE, GEORGIA 30043
T: 404.695.0950
F: 404.695.0950
WWW.LDLINE.COM
© 2019 LDLDESIGNGROUP

THIS DRAWING IS AN INSTRUMENT OF SERVICE AND SHALL REMAIN THE PROPERTY OF THE ARCHITECT. NO PART OF THIS DOCUMENT SHALL BE REPRODUCED OR TRANSMITTED IN ANY FORM, ELECTRONICALLY OR MECHANICALLY, FOR ANY PURPOSE, WITHOUT THE EXPRESS WRITTEN PERMISSION OF THE ARCHITECT.

MILLWORK DETAILS

PROJECT # 19160MONRpo
DATE: Issue Date
DRAWN BY: Author
CHECKED BY: Checker

A402

SCALE: 1 1/2" = 1'-0"

C:\Users\maddieh\Documents\19160MONRpo_Arch_CD Model 1_maddieh72NDG.rvt

10/28/2019 1:20:46 PM