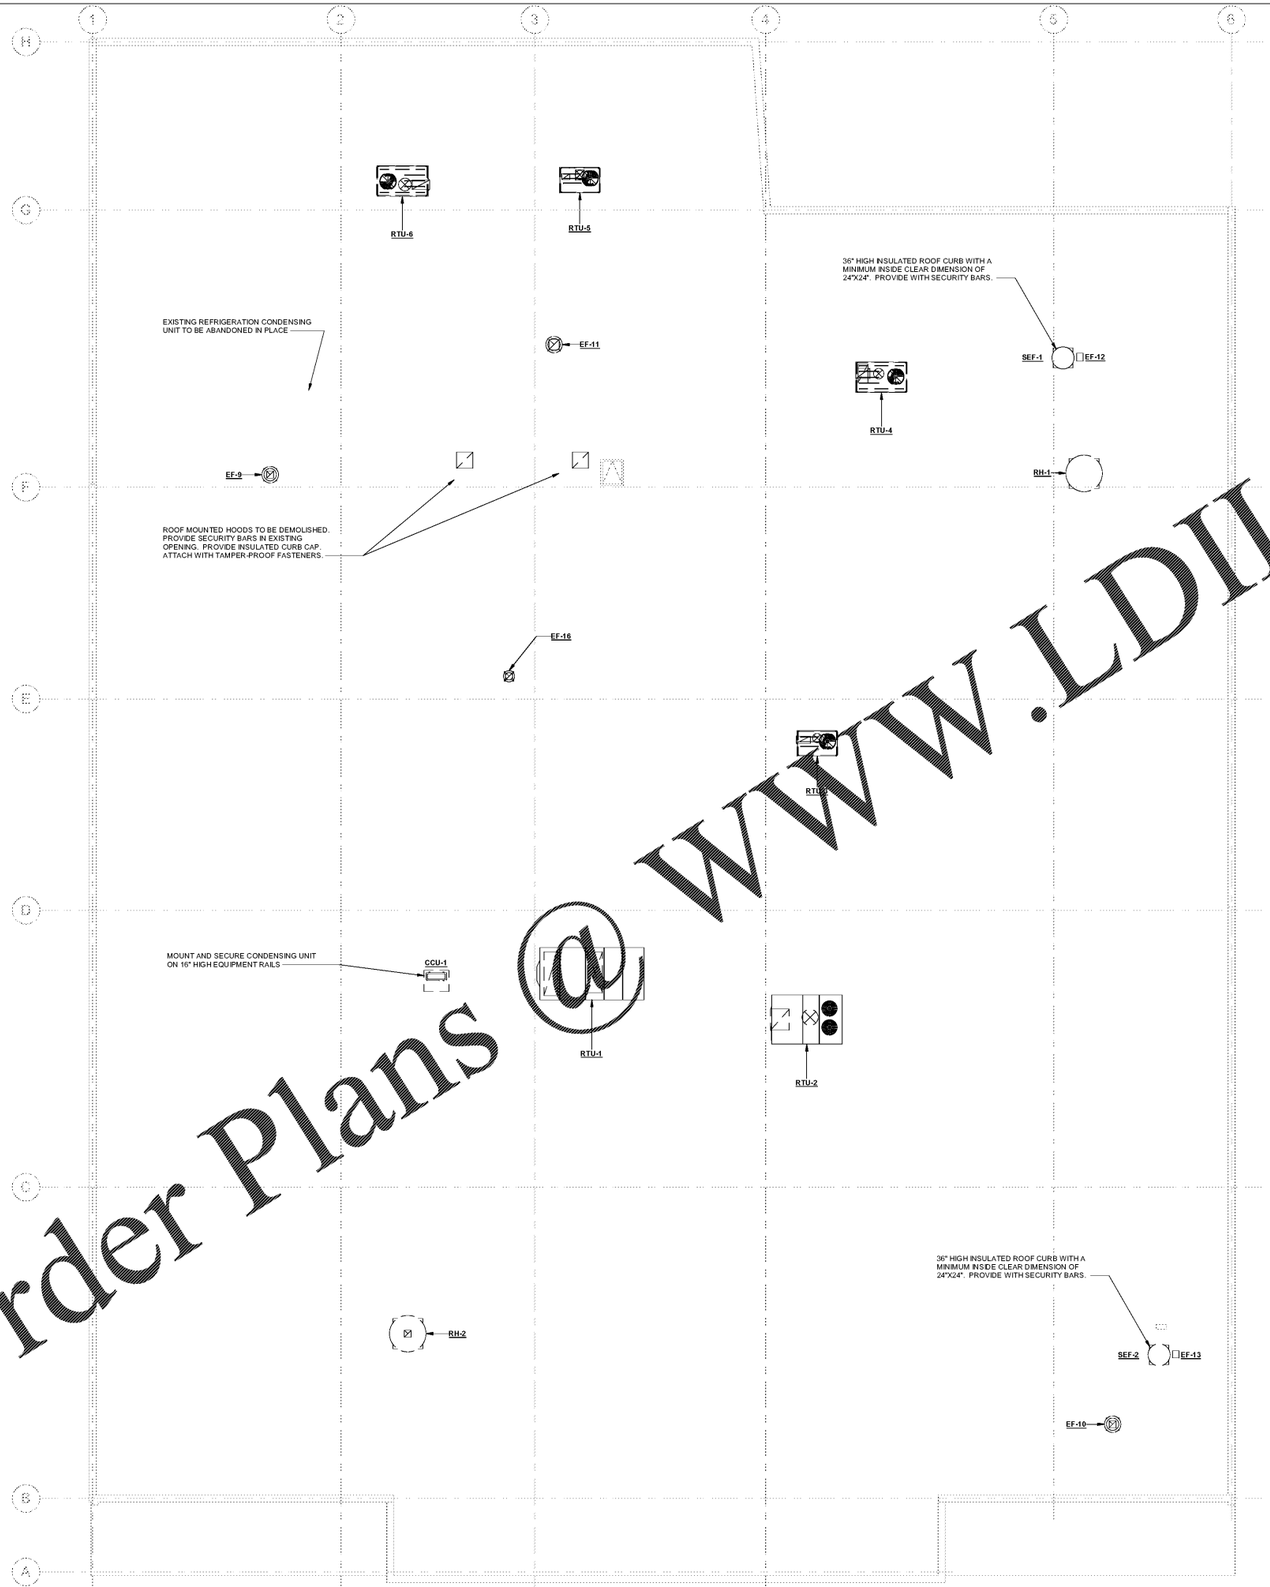

GENERAL NOTES

1. COORDINATE ALL NEW ROOF MOUNTED EQUIPMENT WITH STRUCTURAL DOCUMENTS.

1 / M101 MECHANICAL ROOF PLAN
1/8" = 1'-0"

Order Plans @ WWW.LDILine.com

SPENCER BRISTOL ENGINEERING, INC.
A Grey Company
7977 Pinehurst Lane, Suite 250
Peachtree Corners, Georgia 30092
Tel. 770.441.1628 Fax 770.441.6024
SBE Project No. 19086

PERMIT SET

N

No.	DESCRIPTION	DATE

CITY OF MONROE
PUBLIC SAFETY & MUNICIPAL COURT COMPLEX RENOVATION
140 BLAINE ST. MONROE, GA 30655

GEORGIA REGISTERED PROFESSIONAL ENGINEER DAVID WAYNE EVANS
12-20-19

SPENCER GROUP
ARCHITECTURE + DESIGN
UNIT 1A
NORCROSS, GEORGIA 30093
T 404.955.0950
F 404.955.0950
INFO@SPENCERGROUP.COM

© 2019 SPENCER GROUP
THIS DRAWING IS AN INSTRUMENT OF SERVICE AND SHALL REMAIN THE PROPERTY OF THE ARCHITECT. NO PART OF THIS DOCUMENT SHALL BE REPRODUCED OR TRANSMITTED IN ANY FORM, ELECTRONICALLY OR MECHANICALLY, FOR ANY PURPOSE, WITHOUT THE EXPRESS WRITTEN PERMISSION OF THE ARCHITECT.

MECHANICAL ROOF PLAN

PROJECT # 19160MONRpo
DATE: Issue Date
DRAWN BY: KM
CHECKED BY: AW

M101

SCALE 1/8" = 1'-0"