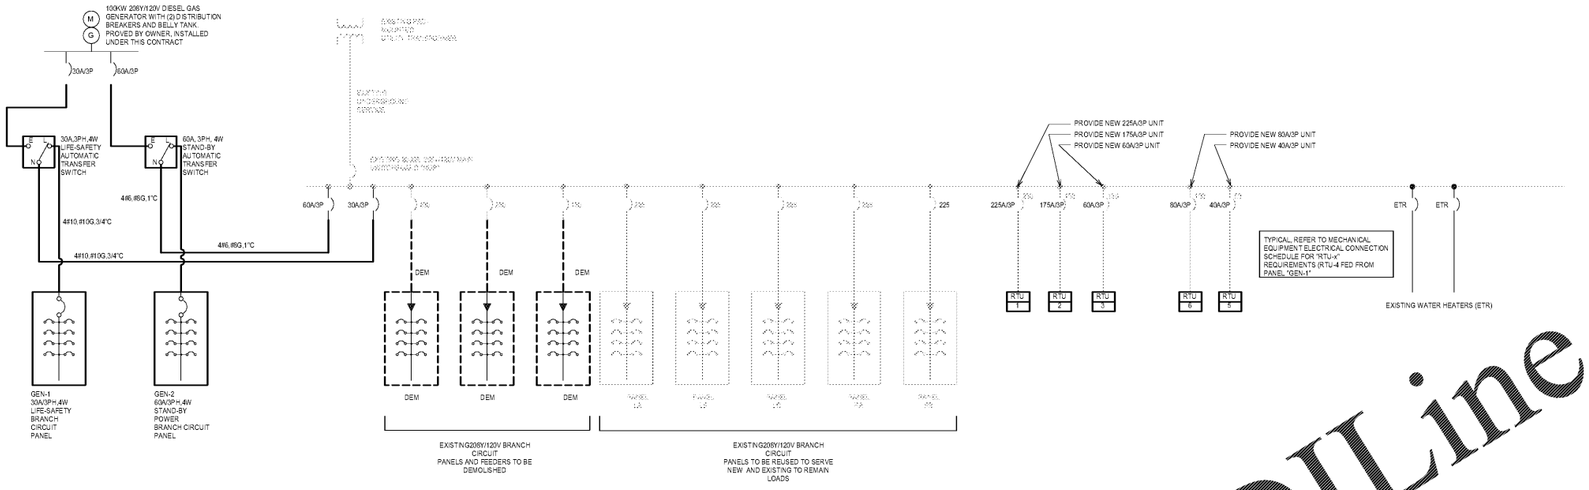

Order Plans @ WWW.LDILine.com

No.	DESCRIPTION	DATE

CITY OF MONROE
PUBLIC SAFETY & MUNICIPAL COURT COMPLEX RENOVATION
140 BLAINE ST. MONROE, GA 30655

GEORGIA REGISTERED No. PE031706 PROFESSIONAL ENGINEER WILLIAM T. LANE
10/28/19

Spencer Bristol Engineering, Inc.
A Grey Company
3977 Parkway Lane, Suite 250
Peachtree Corners, Georgia 30092
Tel. 770.441.1628 Fax 770.441.6024
SBE Project No. 1906

PERMIT SET

3475 Lenox Road NE, Suite 1000
Atlanta, Georgia 30313
T 404.816.3900
F 404.816.3909
www.stantec.com
© 2019 STANTEC GROUP

THIS DRAWING IS AN INSTRUMENT OF SERVICE AND SHALL REMAIN THE PROPERTY OF THE ARCHITECT. NO PART OF THIS DOCUMENT SHALL BE REPRODUCED OR TRANSMITTED IN ANY FORM, ELECTRONICALLY OR MECHANICALLY, FOR ANY PURPOSE, WITHOUT THE EXPRESS WRITTEN PERMISSION OF THE ARCHITECT.

ONE-LINE DIAGRAM

PROJECT # 19160MONRpo
DATE: Issue Date
DRAWN BY: WBS
CHECKED BY: TL

E002

SCALE