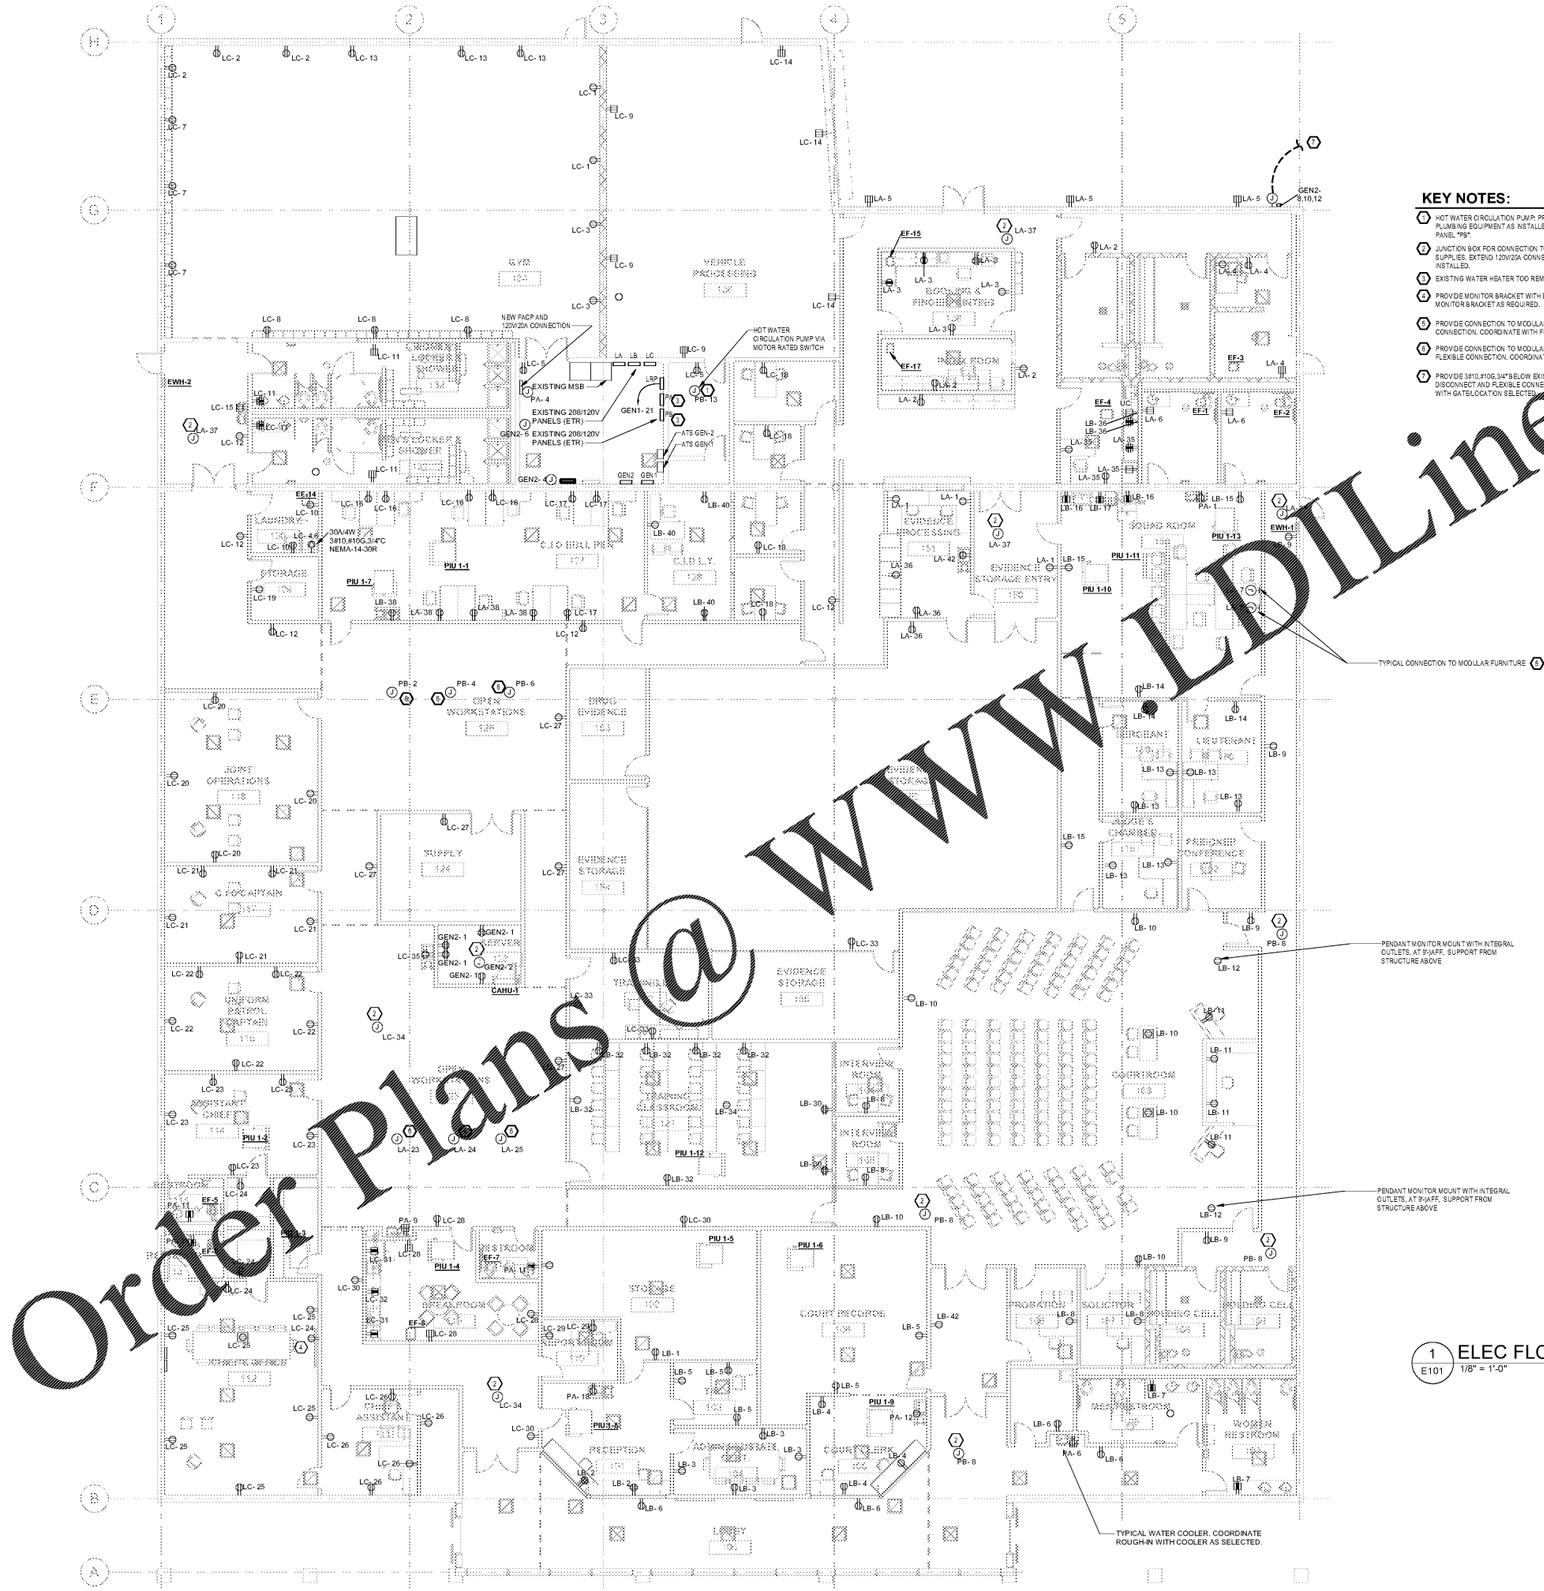

Order Plans @ WWW.LDILine.com

CITY OF MONROE
PUBLIC SAFETY & MUNICIPAL COURT COMPLEX RENOVATION
140 BLAINE ST. MONROE, GA 30655

No.	DESCRIPTION	DATE

GEORGIA REGISTERED No. PE031736 PROFESSIONAL ENGINEER WILLIAM T. LANE
10/28/19

Spencer Bristol Engineering, Inc.
A Gray Company
3577 Parkway Lane, Suite 250
Peachtree Corners, Georgia 30092
Tel. 770.441.1628 Fax 770.441.6024
SBE Project No. 7936

THIS DRAWING IS AN INSTRUMENT OF SERVICE AND SHALL REMAIN THE PROPERTY OF THE ARCHITECT. NO PART OF THIS DOCUMENT SHALL BE REPRODUCED OR TRANSMITTED IN ANY FORM, ELECTRONICALLY OR MECHANICALLY, FOR ANY PURPOSE, WITHOUT THE EXPRESS WRITTEN PERMISSION OF THE ARCHITECT.

ELECTRICAL POWER

PROJECT # 19160MONRpo
DATE: Issue Date
DRAWN BY: WBS
CHECKED BY: TL

E101

SCALE 1/8" = 1'-0"

PERMIT SET