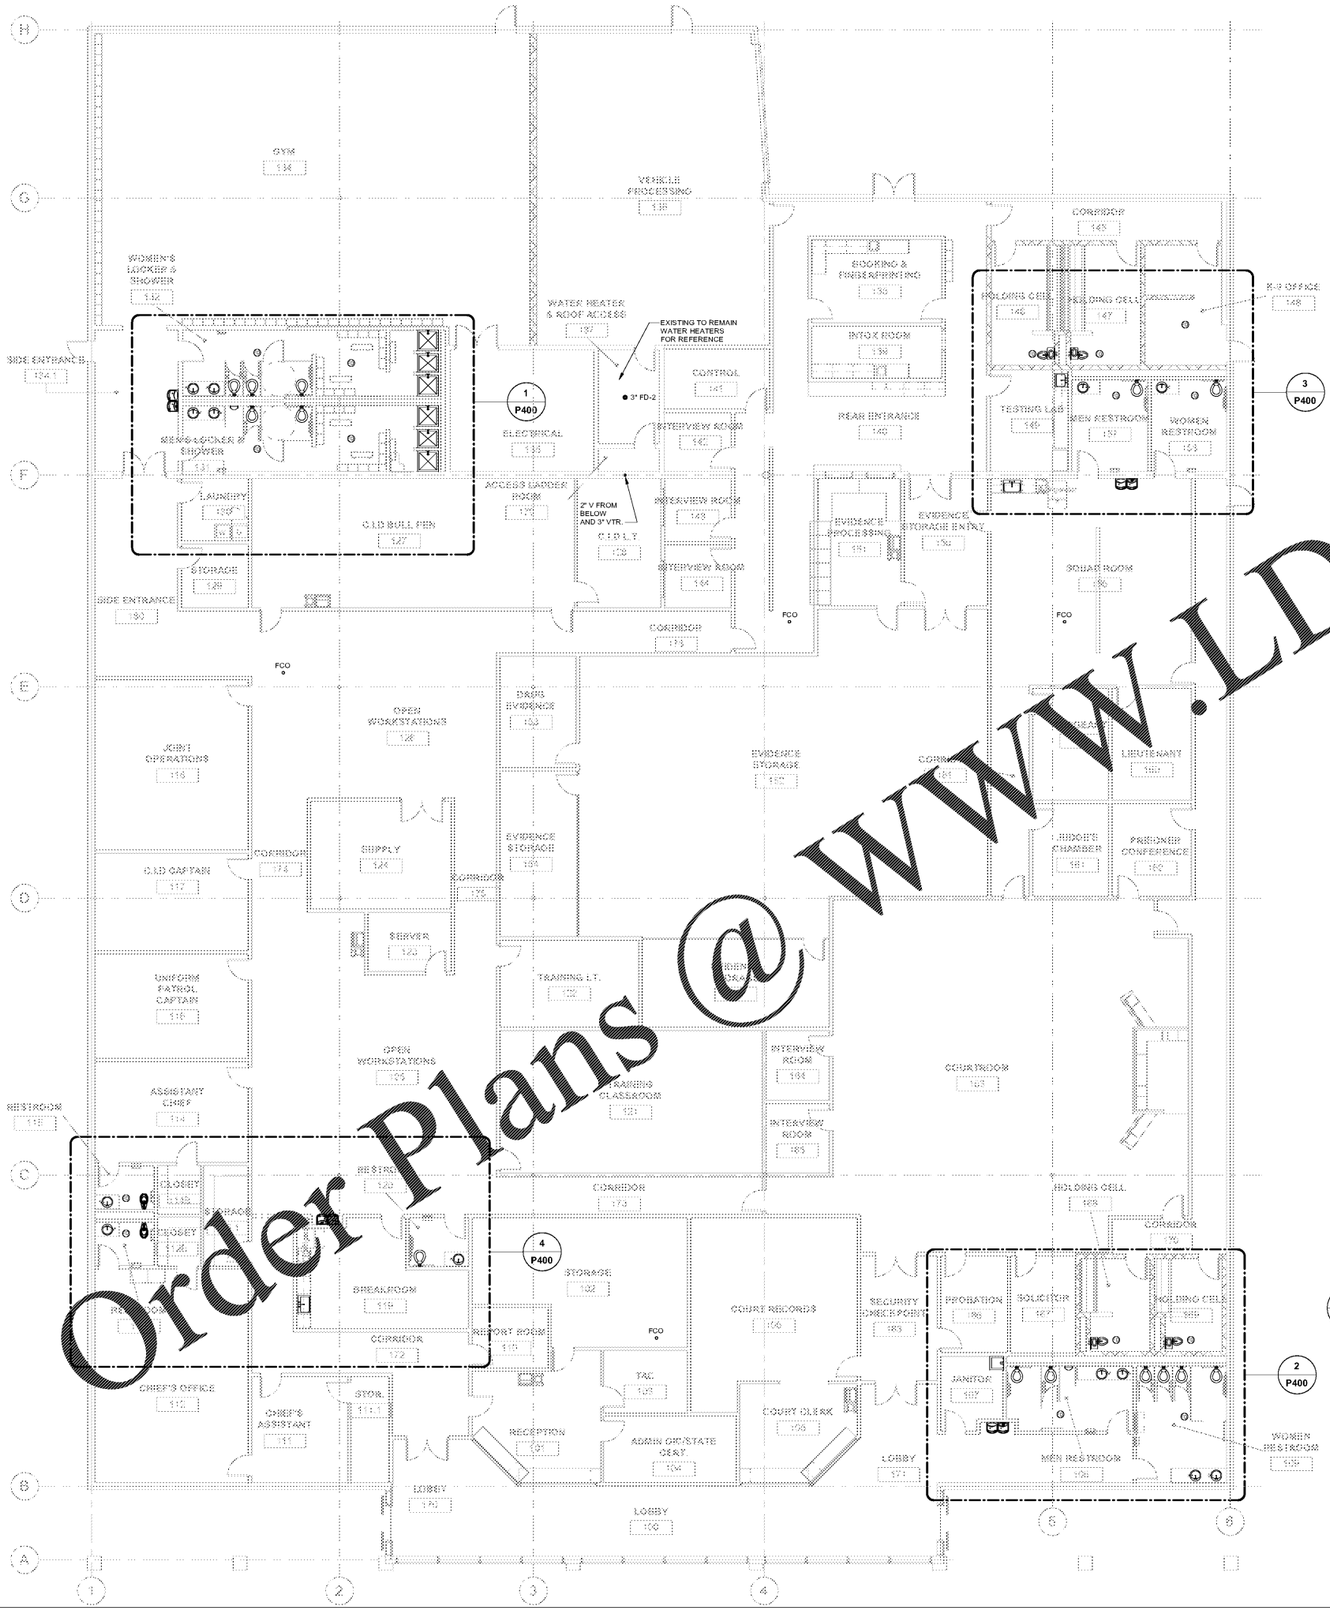

1 P200 PLUMBING FLOOR PLAN - DRAINAGE AND VENT
1/8" = 1'-0"

Order Plans @ WWW.LDILine.com

CITY OF MONROE
PUBLIC SAFETY & MUNICIPAL COURT COMPLEX RENOVATION
140 BLAINE ST. MONROE, GA 30655

No.	DESCRIPTION	DATE

GEORGIA REGISTERED PROFESSIONAL ENGINEER IRWIN WAYNE EDWARDS
10-AY-19

SPENCER BRISTOL GROUP
1577 PARKWAY LANE
UNIT 3
PEACHTREE CORNERS, GEORGIA 30092
T: 404.655.0800
F: 404.655.0880
E: INFO@SPENCERBRISTOL.COM
© 2019 SPENCER BRISTOL GROUP

THIS DRAWING IS AN INSTRUMENT OF SERVICE AND SHALL REMAIN THE PROPERTY OF THE ARCHITECT. NO PART OF THIS DOCUMENT SHALL BE REPRODUCED OR TRANSMITTED IN ANY FORM, ELECTRONICALLY OR MECHANICALLY, FOR ANY PURPOSE, WITHOUT THE EXPRESS WRITTEN PERMISSION OF THE ARCHITECT.

PLUMBING SANITARY WASTE AND VENT PIPING PLAN

PROJECT # 19160MONRpo
DATE: Issue Date
DRAWN BY: JAA
CHECKED BY: DC

P200

SCALE 1/8" = 1'-0"

SPENCER BRISTOL ENGINEERING, INC.
A Gray Company
1577 PARKWAY LANE, SUITE 250
PEACHTREE CORNERS, GEORGIA 30092
TEL 770.448.3626 FAX 770.448.6024
SBE PROJECT NO. 19036

PERMIT SET