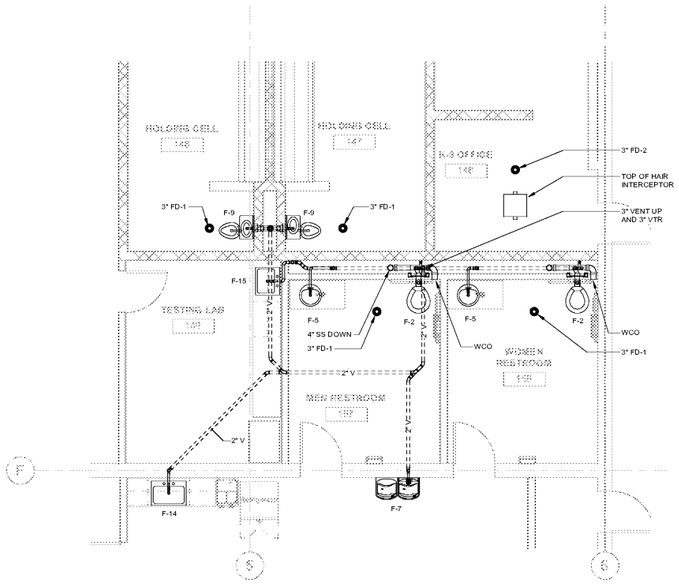

3 P400 PLUMBING ENLARGED PLAN
1/4" = 1'-0"

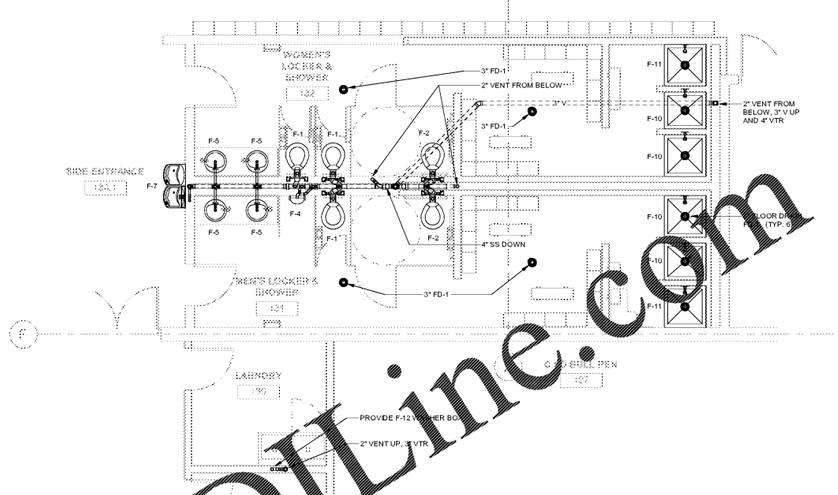

P400 PLUMBING ENLARGED PLAN
1/4" = 1'-0"

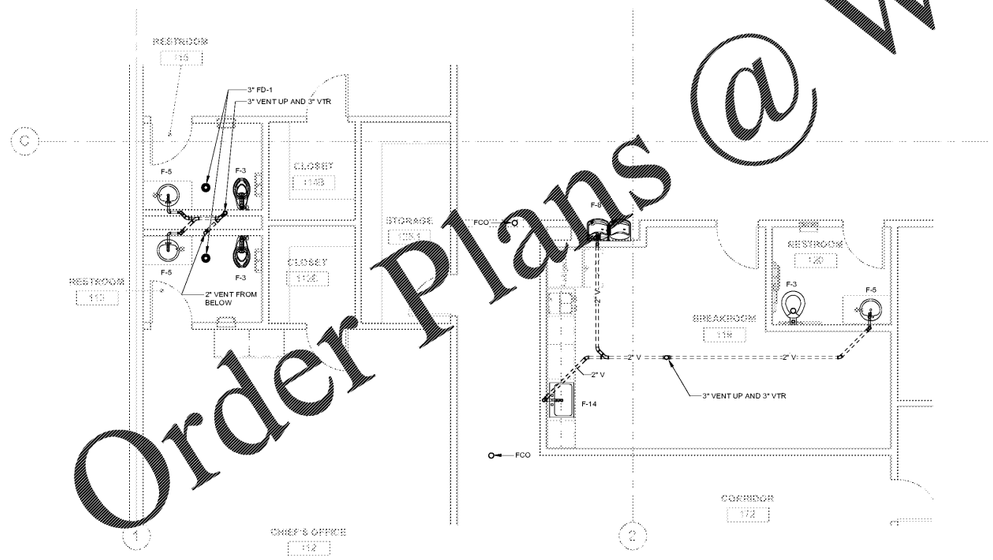

4 P400 PLUMBING ENLARGED PLAN
1/4" = 1'-0"

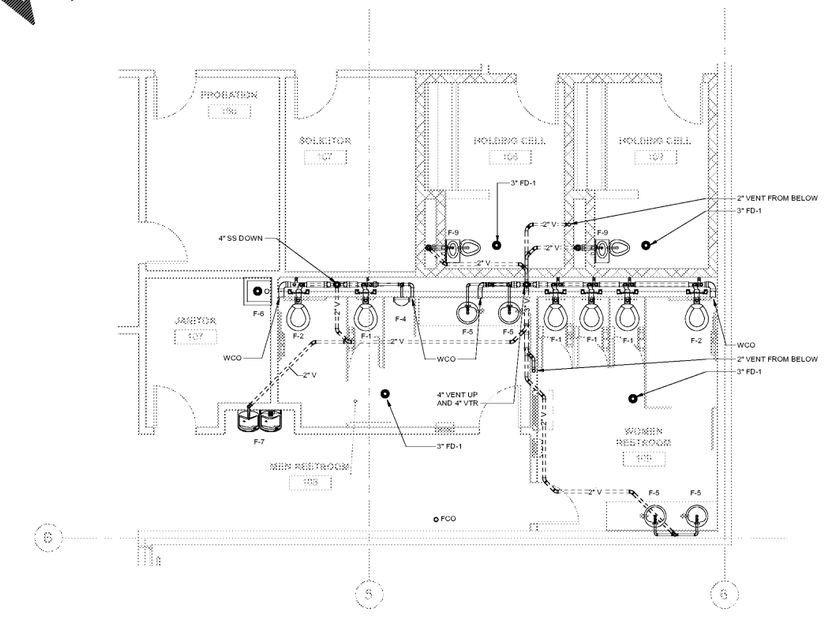

2 P400 PLUMBING ENLARGED PLAN
1/4" = 1'-0"

Order Plans @ www.LDLine.com

SPENCER BRISTOL ENGINEERING, INC.
A Grey Company
3977 Parkway Lane, Suite 250
Peachtree Corners, Georgia 30092
Tel. 770.441.1628 Fax 770.441.6024
SBE Project No. 19086

PERMIT SET

No.	DESCRIPTION	DATE

CITY OF MONROE
PUBLIC SAFETY & MUNICIPAL COURT COMPLEX RENOVATION
140 BLAINE ST. MONROE, GA 30655

GEORGIA REGISTERED PROFESSIONAL ENGINEER BRIAN WAYNE BURNETT 10-29-19

SPENCER BRISTOL GROUP
ARCHITECTURE
UNIT A
ATLANTA, GEORGIA 30318
T 404 855 0950
F 404 855 0955
WWW.SPENCERBRISTOL.COM
© 2019 SPENCER BRISTOL GROUP

THIS DRAWING IS AN INSTRUMENT OF SERVICE AND SHALL REMAIN THE PROPERTY OF THE ARCHITECT. NO PART OF THIS DOCUMENT SHALL BE REPRODUCED OR TRANSMITTED IN ANY FORM, ELECTRONICALLY OR MECHANICALLY, FOR ANY PURPOSE, WITHOUT THE EXPRESS WRITTEN PERMISSION OF THE ARCHITECT.

PLUMBING ENLARGED PLANS

PROJECT # 19160MONRpo
DATE: Issue Date
DRAWN BY: JAA
CHECKED BY: DC

P400

SCALE 1/4" = 1'-0"