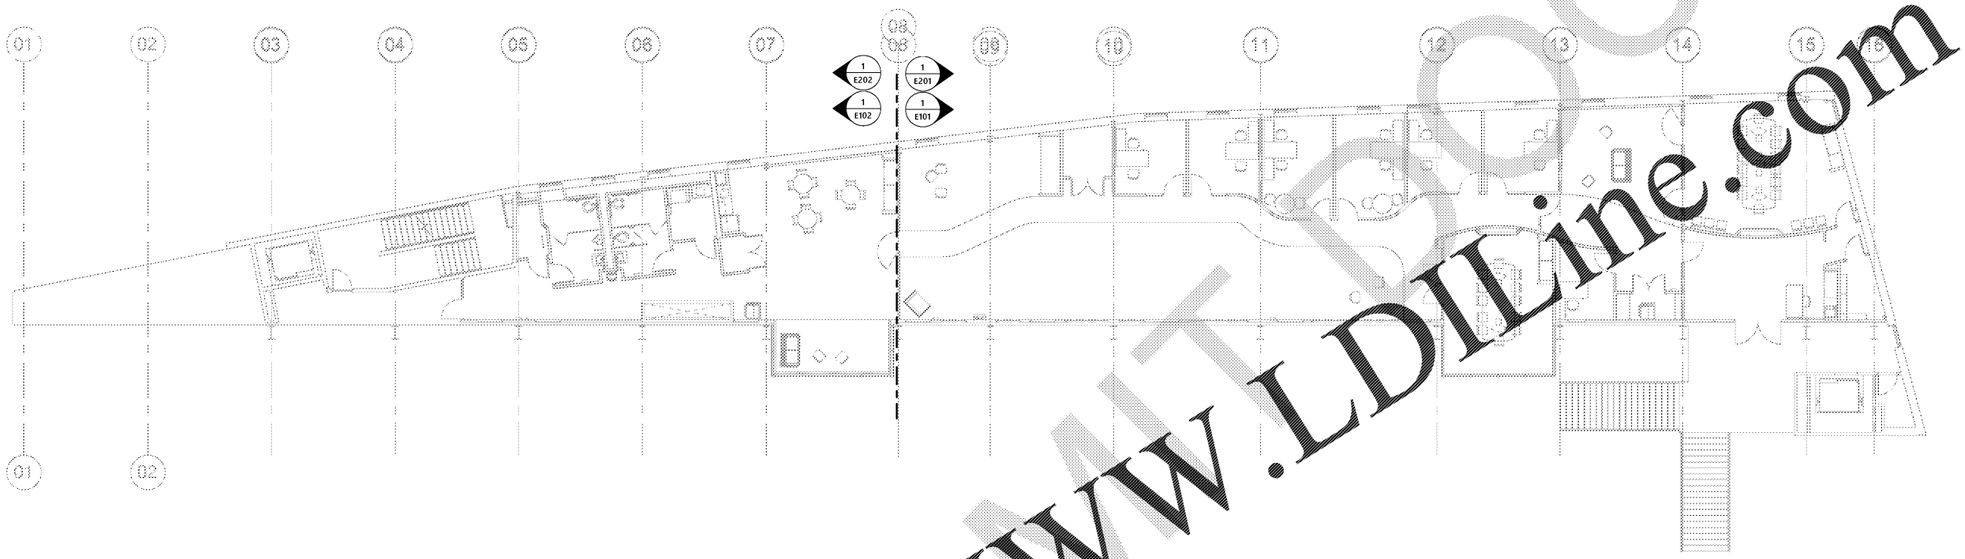


1 OVERALL ELECTRICAL FLOOR PLAN
3/32" = 1'-0"

Order Plans @ WWW.LDILine.com
BID / PERMIT DOCS

**BUY AMERICA PROGRAM REQUIREMENTS**

ALL PRODUCTS PROVIDED ON THIS PROJECT MUST BE MANUFACTURED IN COMPLIANCE WITH THE BUY AMERICA PROGRAM FOR FEDERALLY FUNDED TRANSPORTATION PROJECTS PER CODE OF FEDERAL REGULATIONS 49 DFR 661. THESE REQUIREMENTS ARE DISTINCT AND DIFFERENT FROM THOSE OF THE BUY AMERICAN ACT OF 1933.

Optima # 19-0327

INNOVATIVE DESIGN
850 W. MORGAN STREET
RALEIGH, NORTH CAROLINA 27603
919-832-6303
919-832-3339 FAX

optima engineering
150 Fayetteville St., Suite 520, Raleigh, NC 27601
1927 South Tryon St., Suite 300, Charlotte NC 28203
Phone: 919-301-2200 · www.optimaengineering.com
North Carolina License Number C-0914

PERMIT/BID SET

SEAL: SEAL 39103 ENGINEER

Union Station Mezzanine Office Fit Up
City of Raleigh Transit Division
510 W Martin St, Raleigh, NC 27601

| NO. | SUBMISSION | DATE |
|---|---|---|
| 1 | PERMIT/BID SET | 11/08/19 |

CHECKED BY: MKG
DRAWN BY: RDH
PROJECT NUMBER: 1908
SHEET NAME: OVERALL ELECTRICAL FLOOR PLAN
SHEET NUMBER: E100

COPYRIGHT Innovative Design 2019

C:\Users\abrooks\Documents\19-0327r_Union Station-A_MEP-V19_abrooksN2PD7.rvt