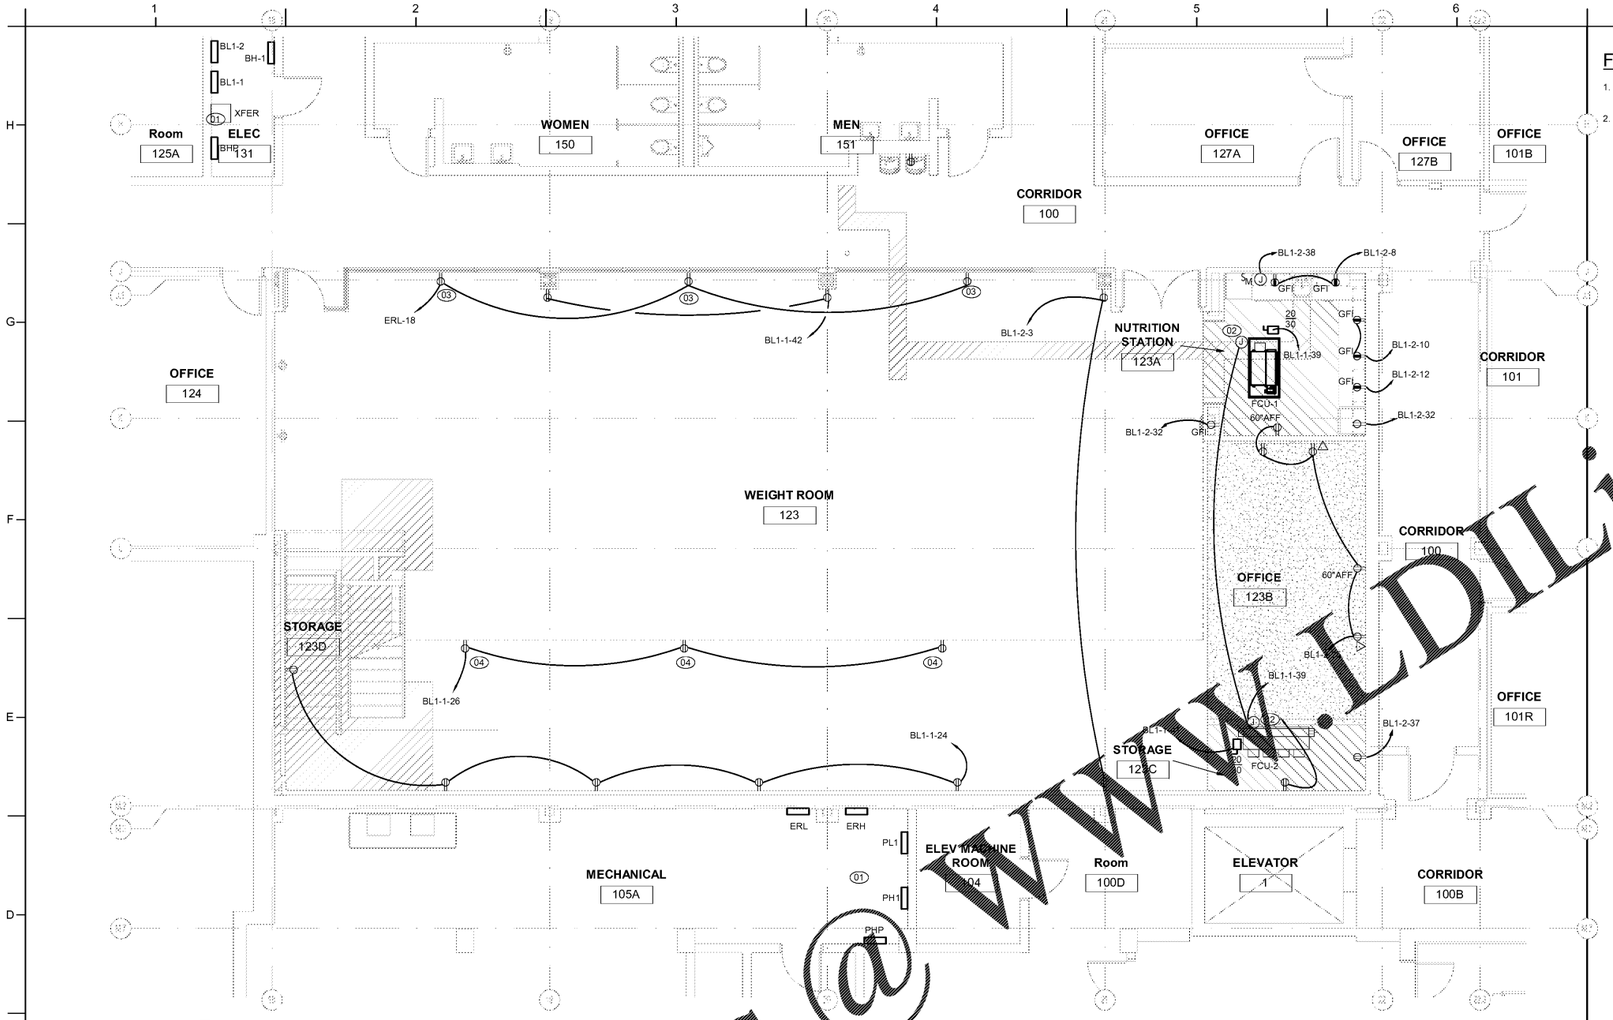

C1 1ST FLOOR POWER RENO ALTERNATE PLAN

3/16" = 1'-0"

0' 4' 8' 16'

FLOOR PLAN GENERAL NOTES:

1. REFER TO SHEET E-0.1 ELECTRICAL SYMBOLS, ABBREVIATIONS, AND ADDITIONAL PROJECT NOTES.
2. ALL DEVICES MOUNTED ON EXISTING WALLS SHALL REMAIN IN PLACE AND CONNECTED TO EXISTING POWER SOURCE; UNLESS NOTED OTHERWISE ON PLANS.

FLOOR PLAN KEY NOTES:

(01) ELECTRICAL EQUIPMENT ROOM AND EXISTING EQUIPMENT IS SHOWN FOR REFERENCE ONLY. EXISTING CIRCUITS IN THIS SPACE SHALL SERVE RENOVATED AREAS.

(02) PROVIDE 120V/1P CIRCUIT FOR CONNECTION TO CONDENSATE PUMP.

(03) PROVIDE DUPLEX RECEPTACLES AT TVs ALONG WALL. CONNECT TO CIRCUIT AS SHOWN. MOUNT DEVICES AT 10'-0" AFF.

(04) PROVIDE DUPLEX RECEPTACLE LOCATED AT BOTTOM OF SECOND FLOOR LANDING FOR CONNECTION TO ELEVATOR. CONNECT TO CIRCUIT AS SHOWN.

(05) PROVIDE DUPLEX RECEPTACLE FOR CONNECTION TO ELECTRIC WATER COOLER. CONNECT NEW DEVICE TO EXISTING WATER COOLER CIRCUIT RETAINED FROM DEMOLITION PHASE.

RATED ASSEMBLIES LEGEND:

NOTES: RATINGS ARE NOT SHOWN THROUGH DOORS FOR CLARITY. SEE A-0.1 FOR PARTITION TYPES. SEE LIFE SAFETY PLANS ON T-2.1 AND T-2.2 FOR FULL EXTENT OF RATINGS, INCLUDING HORIZONTAL RATINGS. RATINGS ARE CONTINUOUS AROUND OPENINGS AND OPENINGS ARE TO BE PROTECTED IN ACCORDANCE WITH THE NC STATE BUILDING CODE. PROTECT ALL PENETRATIONS.

SEE T-SHEETS FOR UL RATINGS AND ADDITIONAL INFORMATION.

- 1-HR RATED FIRE BARRIER
- 2-HR RATED FIRE BARRIER
- SMOKE RESISTANT WALL
- NEW SMOKE RESISTANT WALL

KEY PLAN

FIRST FLOOR = NTS

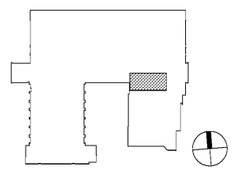

Order Plans @ WWW.LDILine.com

Davis Kane ARCHITECTS, P.A.
ARCHITECTURE . PLANNING . INTERIORS
503-300 OBERLIN ROAD, RALEIGH NC 27605
919.833.3737 WWW.DAVISKANE.COM

CONSULTANT
Sigma Engineered Solutions, PC
2109 Gateway Centre Drive
Suite 100
Morrisville, NC 27560
PH: 919.240.0303
FX: 919.240.9909
www.sigmasolutions.com
North Carolina License #: C-2460
Sigma Project #: 19097

STRUCTURAL ENGINEERING

UNCG ATHLETICS COLEMAN BUILDING WEIGHT ROOM

SCO ID No. 19 - 20597 - 01A | Code: 41825 | Item: 304
1408 Walker Ave. Greensboro, NC 27402

SEALS

NORTH CAROLINA REGISTERED PROFESSIONAL ENGINEER REGINALD D. ADAMS 036558

10-18-19

DKA JOB NUMBER
1915

REVISIONS

These drawings are the property of Davis Kane Architects, P.A. They may not be reused for any purpose without written permission.
Copyright © 2018 by Davis Kane Architects, P.A. All rights reserved.

PE: REGINALD D. ADAMS
PM: PJR
Drawn By: SDR
Plot Date: 10/23/2019 3:37:53 PM

DATE ISSUED
BID DOCUMENTS
10/22/2019

SHEET TITLE
FIRST FLOOR POWER RENO ALTERNATE PLAN

E-8.2