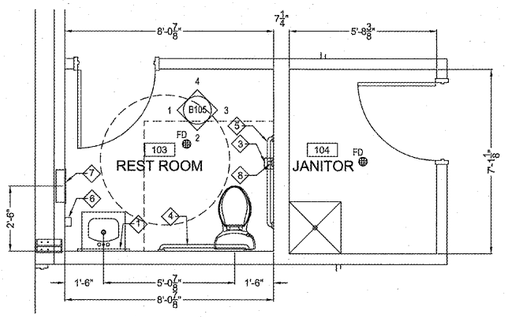

1 / B102 ENLARGED FLOOR PLAN
SCALE: 3/8"=1'-0"

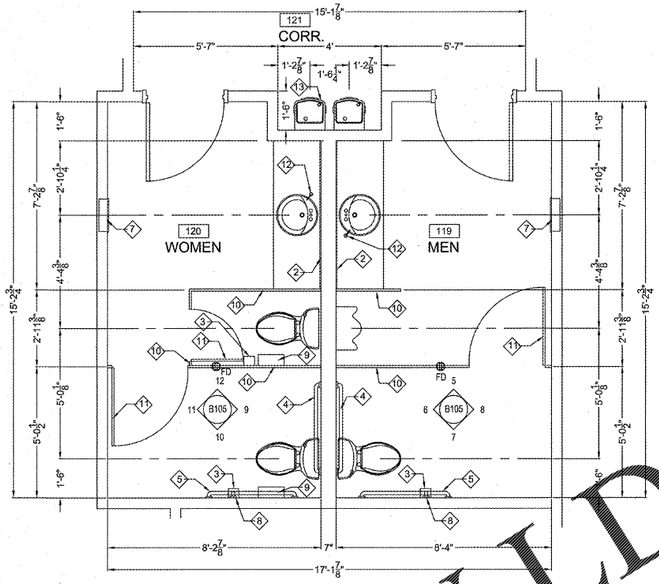

2 / B102 ENLARGED FLOOR PLAN
SCALE: 3/8"=1'-0"

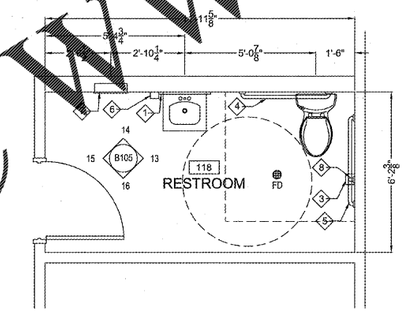

3 / B102 ENLARGED FLOOR PLAN
SCALE: 3/8"=1'-0"

KEY NOTES (INTERIOR ELEVATIONS):

1. 24" X 36" STAINLESS STL. FRAMED MIRROR BOBRICK B-145-2436 OR EQUAL.
2. 5'-8" X 3'-6" STAINLESS STL. FRAMED MIRROR
3. SURFACE MOUNTED TOILET TISSUE DISPENSER (BOBRICK B-4288 OR APPROVED EQUAL)
4. STAINLESS STEEL 1-1/2" DIA. GRAB BAR 36" LONG WITH ALL NECESSARY CONCEALED MOUNTING PLATES INCLUDE ANCHOR PLATES IN STUD WALLS SUPPLIED BY MFR. - BOBRICK B-8206 SERIES OR EQUAL.
5. STAINLESS STEEL 1-1/2" DIA. GRAB BAR 42" LONG WITH ALL NECESSARY CONCEALED MOUNTING PLATES INCLUDE ANCHOR PLATES IN STUD WALLS SUPPLIED BY MFR. - BOBRICK B-8206 SERIES OR EQUAL.
6. SOAP DISPENSER (BOBRICK B-211 OR EQUAL).
7. RECESSED MOUNTED PAPER TOWEL DISPENSER / DISPOSAL (BOBRICK B-3942 OR EQUAL)
8. STAINLESS STEEL 1-1/2" DIA. GRAB BAR 36" LONG WITH ALL NECESSARY CONCEALED MOUNTING PLATES INCLUDE ANCHOR PLATES IN STUD WALLS SUPPLIED BY MFR. - BOBRICK B-8206 SERIES OR EQUAL.
9. SANITARY NAPKIN DISPOSAL (BOBRICK B-270 OR EQUAL).
10. TOILET PARTITIONS SHALL BE SIZES AS SHOWN ON THE PLANS AND SHALL BE FLOOR MOUNTED WITH TOP RAIL, STEEL FRAME WITH LIGHT GRAY BAKED ENAMEL FINISH AND CHROME COVERED FITTINGS AS MANUFACTURED BY AMPCO OR APPROVED EQUAL.
11. TOILET PARTITION DOORS - LIGHT GRAY BAKED ENAMEL FINISH AND CHROME COVERED FITTINGS AS MANUFACTURED BY AMPCO OR APPROVED EQUAL.
12. COUNTER MOUNTED SOAP DISPENSER (BOBRICK B-922 OR EQUAL).
13. HIGH / LOW WATER FOUNTAIN

Order Plans @ WWW.LDILine.com

ANDERSON ENGINEERING & ASSOC., P.A.
LUMBERTON, N.C.
305 N. Chippewa Street
Lumberton, NC 28358
Office: (910) 671-9530
Fax: (910) 618-0838
Email:
andersonengineeringpa@gmail.com
Licensure #: C-0793

BUILDING PLANS FOR
COPART

NORTH CAROLINA PROFESSIONAL SEAL 13325 ENGINEER LARRY W. ANDERSON
4/15/19

This creation of authorship contained in this drawing including but not limited to all design, text, specifications and images, are owned, except as otherwise expressly stated, by Anderson Engineering & Associates, P.A. and are protected by copyright and other intellectual property laws. This drawing may not be copied, reproduced, transmitted, displayed, distributed, sub- licensed, altered, utilized for other projects or otherwise used in any manner without the prior written consent of Anderson Engineering & Associates, P.A., except to the extent that such use constitutes "fair use" under the Copyright Act of 1976 (17 U.S.C. §107), as amended. Project owner may keep one un- altered permanent copy to be used for intended project use only.

ENLARGED FLOOR PLANS

PERMIT SET

ISSUE DATE: 1-18-2019

NO.	DATE	REASON
1	2-12-2019	OWNER REVIEW REDUCE BUILDING SIZE
2	4-10-2019	SCOPE VERIFICATIONS/CONTRACT DOCS TOILET PARTITION NOTES

SCALE:	3/8"=1'
DRAWN BY:	DJ
CHECKED BY:	LWA
PROJECT NO.:	60-1656
DRAWING FILE:	1656
FILE NO.:	1656-BLDG-REV1

SHEET NO.

B102

© 2019 Anderson Engineering & Associates, P.A.