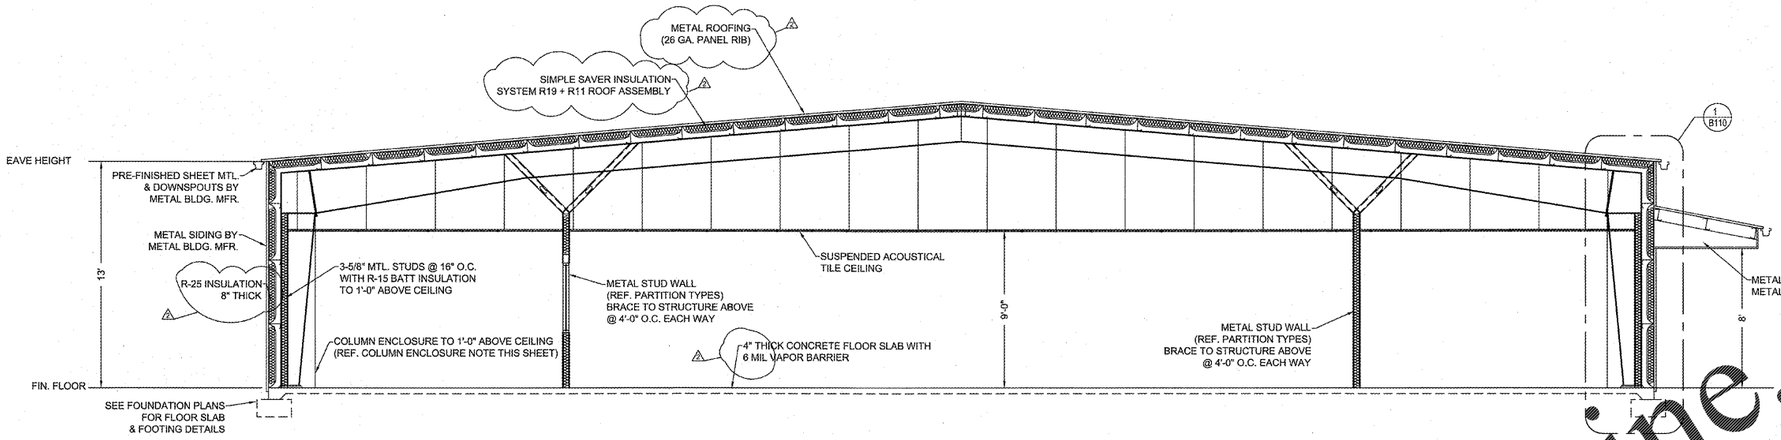

1 B104 BUILDING SECTION
SCALE: 1/4"=1'-0"

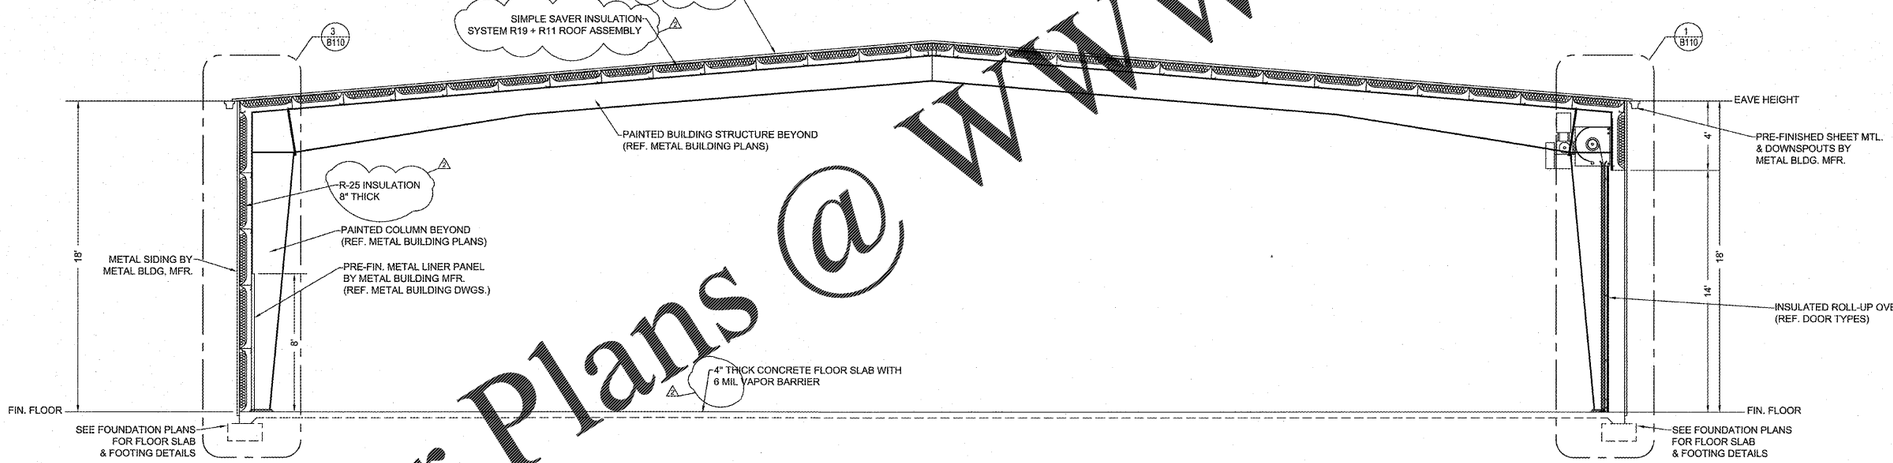

2 B104 BUILDING SECTION
SCALE: 1/4"=1'-0"

KEY NOTES (INTERIOR ELEVATIONS):

1. PAINTED GYPSUM BOARD
2. 4'-0" HIGH FRP.
3. DOOR (REF. DOOR SCHEDULE
4. HM DOOR FRAME - PTD. (REF. FRAME TYPES)
5. STAINLESS STEEL GRAB BAR 36" - PROVIDE BLOCKING IN WALLS -SEE DETAIL
6. STAINLESS STEEL GRAB BAR 42" - PROVIDE BLOCKING IN WALLS - SEE DETAIL
7. STAINLESS STEEL GRAB BAR 18" - PROVIDE BLOCKING IN WALLS - SEE DETAIL
8. PLASTIC LAMINATE COUNTER SUPPORT
9. MIRROR
10. WALL HUNG URINAL
11. FLOOR MOUNTED TOILET
12. TOILET PAPER HOLDER
13. METAL TOILET PARTITIONS - PTD.
14. PAPER TOWEL DISPENSER / DISPOSAL
15. HDCP. ACCESSIBLE LAV. COUNTER - SEE DETAIL (OPTIONAL - HDCP ACCESSIBLE WALL HUNG LAVATORY)
17. SOAP DISPENSER
18. FEMININE NAPKIN DISPOSAL

INSULATION NOTE:

1. GENERAL CONTRACTOR TO PROVIDE & INSTALL ALL INSULATION FOR THE BUILDING (INSULATION IS NOT INCLUDED IN THE METAL BUILDING PACKAGE).

COLUMN ENCLOSURE NOTE:

1. ALL RIGID FRAME COLUMNS SHALL BE FRAMED OUT WITH 3-5/8" METAL STUDS TO 1'-0" ABOVE CEILING. EACH COLUMN ENCLOSURE TO BE HANDLED INDIVIDUALLY BASED ON THE ADJACENT WALL LOCATION AND WILL BE VERIFIED IN THE FIELD. SEE FLOOR PLAN FOR APPROXIMATE LOCATION AND CONFIGURATION AT EACH COLUMN ENCLOSURE.

Order Plans @ WWW.LDILine.com

ANDERSON ENGINEERING & ASSOC., P.A. - LUMBERTON, N.C. -
305 N. Chippewa Street
Lumberton, NC 28358
Office: (910) 671-9530
Fax: (910) 618-0838
Email:
andersonengineeringpa@gmail.com
Licensure #: C-0793

BUILDING PLANS FOR
COPART

NORTH CAROLINA PROFESSIONAL SEAL 13325 ENGINEER LARRY W. ANDERSON 4/5/19

The creation of authorship contained in this drawing including but not limited to all design, text, specifications and images, are owned, except as otherwise expressly stated, by Anderson Engineering & Associates, P.A. and are protected by copyright and other intellectual property laws. This drawing may not be copied, reproduced, transmitted, displayed, distributed, sub- licensed, altered, utilized for other projects or otherwise used in any manner without the prior written consent of Anderson Engineering & Associates, P.A., except to the extent that such use constitutes "fair use" under the Copyright Act of 1976 (17 U.S.C. §107), as amended. Project owner may keep one un- altered permanent copy to be used for intended project use only.

BUILDING SECTIONS

PERMIT SET

ISSUE DATE: 1-18-2019

NO.	DATE	REASON
1	2-12-2019	OWNER REVIEW REDUCE BUILDING SIZE
2	4-10-2019	SCOPE VERIFICATIONS/CONTRACT DOCS. ROOF, INSULATION, VAPOR BARR.

SCALE:	1/8"=1'
DRAWN BY:	DJ
CHECKED BY:	LWA
PROJECT NO.:	60-1656
DRAWING FILE:	1656
FILE NO.:	1656-BLDG
SHEET NO.	B104

© 2019 Anderson Engineering & Associates, P.A.