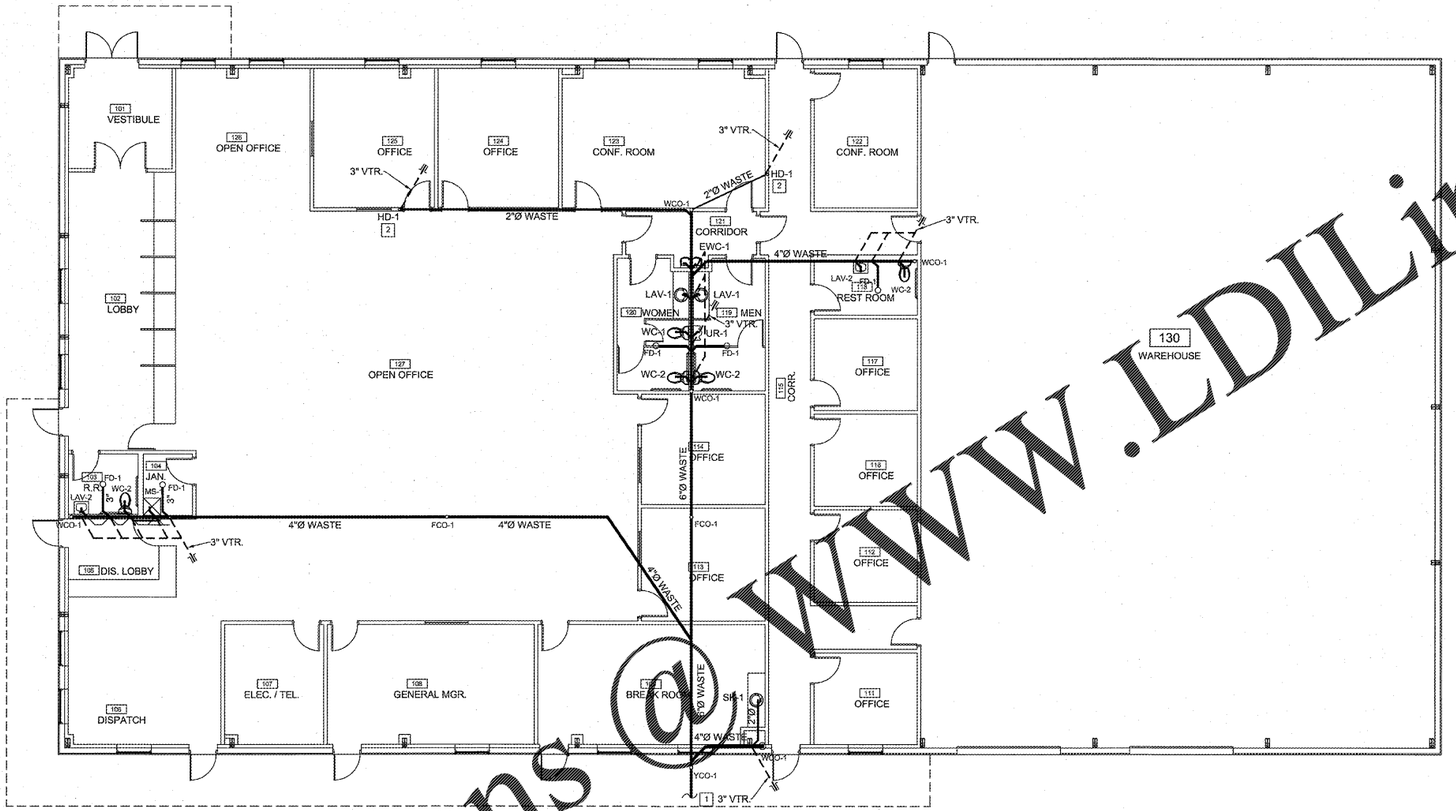

Order Plans @ WWW.LDILine.com

KEY NOTES:

1. SEE SITE PLAN FOR CONTINUATION
2. HUB DRAIN IN WALL TO ACCOMMODATE HVAC, G.C. TO PROVIDE ACCESS PANEL TO DRAIN

PLUMBING NOTES

1. ALL PLUMBING WORKS SHALL MEET OR EXCEED THE STANDARD SPECIFICATIONS AS OUTLINED IN THE N.C. STATE BUILDING CODE; PLUMBING CODE (LATEST REVISION).
2. PLUMBING PLANS ARE DIAGRAMMATIC ONLY AND NOT INTENDED TO SHOW ALL DETAILS. THE PLUMBING CONTRACTOR SHALL MAKE ANY NECESSARY ADJUSTMENTS OR CHANGES TO AVOID BEAMS, FOOTINGS, VENTS, COLUMNS, OR OTHER OBSTRUCTIONS WITHOUT ADDITIONAL COST TO THE OWNER.
3. FURNISH ALL LABOR, MATERIALS AND EQUIPMENT REQUIRED FOR COMPLETION AND OPERATION OF ALL PLUMBING SYSTEMS IN ACCORDANCE WITH ALL APPLICABLE CODES.
4. ALL PLUMBING FIXTURES SHALL BE FURNISHED AND INSTALLED BY THE CONTRACTOR. PLUMBING FIXTURES SHALL BE SELECTED BY THE OWNER THROUGH THE SUBMITTAL PROCESS BETWEEN THE CONTRACTOR, ENGINEER AND OWNER.
5. ALL UNDER-SLAB PRESSURE PIPING (WATER SUPPLY) TO BE COPPER, MEETING SPECIFICATIONS.

LEGEND

- LAVATORY
- WATER CLOSET
- URINAL
- 3/4"CW — PROPOSED COPPER COLD WATER PIPING
- 3/4"HW — PROPOSED COPPER HOT WATER PIPING
- 4"Ø WASTE — PROPOSED PVC WASTE PIPING

ANDERSON ENGINEERING & ASSOC., P.A. LUMBERTON, N.C.

305 N. Chippewa Street
Lumberton, NC 28358
Office: (910) 671-9530
Fax: (910) 618-0838
Email:
andersonengineeringpa@gmail.com
Licensure #: C-0793

BUILDING PLANS FOR
COPART

NORTH CAROLINA REGISTERED PROFESSIONAL ENGINEER SEAL 13325 LARRY W. ANDERSON 2/5/19

The creation of authorship contained in this drawing including but not limited to all design, text, specifications and images, are owned, except as otherwise expressly stated, by Anderson Engineering & Associates, P.A. and are protected by copyright and other intellectual property laws. This drawing may not be copied, reproduced, transmitted, displayed, distributed, sub licensed, altered, utilized for other projects or otherwise used in any manner without the prior written consent of Anderson Engineering & Associates, P.A., except to the extent that such use constitutes "fair use" under the Copyright Act of 1976 (17 U.S.C. §107), as amended. Project owner may keep one un- altered permanent copy to be used for intended project use only.

WASTE PIPING PLAN

PERMIT SET

ISSUE DATE: 1-18-2019

NO.	DATE	REASON
1	2-12-2019	OWNER REVIEW REDUCE BUILDING SIZE
2	4-10-2019	SCOPE VERIFICATION/CONTRACT DOCS. NO CHANGES THIS SHEET.

SCALE:	1/8"=1'
DRAWN BY:	DJ
CHECKED BY:	LWA
PROJECT NO.:	60-1656
DRAWING FILE:	1656
FILE NO.:	1656-BLDG-REV1
SHEET NO.	P102

© 2019 Anderson Engineering & Associates, P.A.