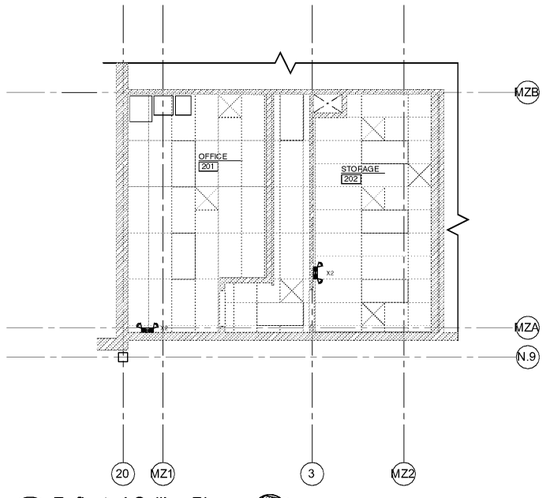

02 Reflected Ceiling Plan
SCALE: 1/4" = 1'-0"

NORTH

CEILING FIXTURE LEGEND

SYMBOL	DESCRIPTION	MOUNTING
A	NOT USED	
B	PENDANT FIXTURE; REF. ELECTRICAL DRAWINGS FOR SPEC.	B.O. FIXTURE AT 6'-6" A.F.F.
C1	ADJUSTABLE HORNET DOWNLIGHT W/ BLACK TRIM RING	RECESSED
C2	LENSED HORNET DOWNLIGHT BLACK TRIM RING	RECESSED
C2A	LENSED HORNET DOWNLIGHT WHITE TRIM RING	RECESSED
C3	HORNET HP SURFACE CANOPY LED BLACK FINISH	B.O. FIXTURE AT 11'-0" A.F.F. U.N.O.
C4	30° LENSED HORNET DOWNLIGHT BLACK TRIM RING	RECESSED
C5	LENSED HORNET DOWNLIGHT WHITE TRIM RING	RECESSED
C6	NOT USED	RECESSED
D	OVERSIZED PENDANT FIXTURE; REF. ELECTRICAL DRAWINGS FOR SPEC.	B.O. FIXTURE AT 7'-0" A.F.F.
E	PATIO PENDANT FIXTURE; REF. ELECTRICAL DRAWINGS FOR SPEC.	B.O. FIXTURE AT 9'-0" A.F.F.
H	NOT USED	
J	SPACE RAY OUTSIDE PATIO HEATER W/ WIND BLOCKER SERIES	SURFACE MTD.
K	DECO PENDANT FIXTURE; REF. ELECTRICAL DRAWINGS FOR SPEC.	B.O. FIXTURE AT 7'-6" A.F.F.
L	DECO PENDANT FIXTURE; REF. ELECTRICAL DRAWINGS FOR SPEC.	B.O. FIXTURE AT 6'-6" A.F.F.
M	DECO PENDANT FIXTURE; REF. ELECTRICAL DRAWINGS FOR SPEC.	B.O. FIXTURE AT 4'-6" A.F.F.
N	NOT USED	
P	DECO PENDANT FIXTURE; REF. ELECTRICAL DRAWINGS FOR SPEC.	SURFACE MOUNTED
R	LED TAPE LIGHT; REF. ELECTRICAL DRAWINGS FOR SPEC.	MOUNT TO FRONT TOP OF SHELF
T	PROJECTOR	
V	AIR KING OUTDOOR PATIO WALL FAN; REF. ELECTRICAL DRAWINGS FOR SPEC.	
W	WALL SCONCE LIGHT FIXTURE; REF. ELECTRICAL DRAWINGS FOR SPEC.	
Z	2x4 FLUORESCENT LIGHT FIXTURE; REF. MEP DRAWINGS FOR SPEC.	REF. ELECTRICAL FOR LOCATIONS OF EMERGENCY FIXTURES
Z1	NOT USED	
Z2	NOT USED	
Z3	WALL PACK; REF. MEP DRAWINGS FOR SPEC.	
AA	GOOSENECK LIGHT FIXTURE; REF. EXT. ELEVS.	REF. EXT. ELEVATIONS FOR MOUNTING HEIGHTS
CC	WALL SCONCE; REF. MEP FOR SPEC.	MOUNTING HEIGHT; 7'-0" A.F.F.
DD	LANDSCAPE LIGHT; REF. MEP FOR SPEC.	FLOOR MOUNTED
EE	EXT. LIGHT FIXTURE; REF. MEP DRAWINGS FOR SPEC.	
EE2	EMERGENCY LIGHT FIXTURE; REF. MEP DRAWINGS FOR SPEC.	

SYMBOL	DESCRIPTION	MOUNTING
	SUPPLY AIR DIFFUSER; REF. MEP FOR SPEC	
	RETURN AIR GRILLE; REF. MEP FOR SPEC	
	RESTROOM EXHAUST FAN; REF. MEP FOR SPEC	
	SLOT DIFFUSER; REF. MEP FOR SPEC	

GENERAL R.C.P. NOTES

1. GENERAL CONTRACTOR TO VERIFY EXISTING DIMENSIONS, EXISTING STRUCTURAL ELEMENTS, CEILING HEIGHT CLEARANCES, ETC. & REPORT TO ARCHITECT ANY INCONSISTENCY PRIOR TO THE START OF CONSTRUCTION.
2. GENERAL CONTRACTOR SHALL BE RESPONSIBLE FOR COORDINATING THE WORK OF ALL TRADES INVOLVED IN THE CEILING WORK TO ENSURE THAT PROPER CLEARANCES FOR DUCTS, LIGHTS, PIPING, ETC. ARE MET & THAT THE CEILING HEIGHTS NOTED ON THE DRAWINGS ARE MAINTAINED.
3. GENERAL CONTRACTOR IS RESPONSIBLE TO VERIFY THAT THE MECHANICAL, ELECTRICAL, AND PLUMBING CONTRACTORS ARE SUPPLYING AND INSTALLING THE SPECIFIED ITEMS. GENERAL CONTRACTOR IS TO CLARIFY ANY INCONSISTENCY BETWEEN ARCHITECTURAL CEILING PLAN AND MECHANICAL, ELECTRICAL AND KITCHEN ROUGH-IN PLANS PRIOR TO ANY INSTALLATION.
4. CONTRACTOR TO VERIFY REQUIREMENTS AND QUANTITY OF FIRE PROTECTION DEVICES, INCLUDING SMOKE DETECTORS, FIRE ALARMS, SPEAKERS, STROBES, ETC. INCLUDE COSTS TO TIE SUCH DEVICES INTO BUILDING PANEL. LIFE SAFETY INSTALLATIONS SHALL MEET ADA REQUIREMENTS.
5. THE GENERAL CONTRACTOR SHALL BE RESPONSIBLE FOR NOTIFYING THE ARCHITECT OF ANY CONFLICT OF LIGHT FIXTURES, DUCTS, MAIN RUNNERS, STRUCTURES, ETC. PRIOR TO INSTALLATION.
6. REFER TO ELECTRICAL DRAWINGS FOR LOCATION , QUANTITY AND TYPES OF POWER, SWITCHES AND LIFE SAFETY DEVICES QUANTITY
7. LIGHTING FIXTURES, CEILING FANS, SPEAKERS, ETC. SHALL BE LOCATED IN THE CENTER OF CEILING TILES, U.O.N.
8. ALL WOOD PRODUCTS USED FOR FRAMING, ETC., THAT ARE NOT CLASSIFIED AS 'INTERIOR FINISH MATERIALS' ACCORDING TO CODE SHALL BE FIRE PRESSURE TREATED LUMBER.
9. PAINT ALL DIFFUSERS AND ACCESS PANELS TO MATCH ADJACENT CEILING SURFACE W/ SEMI-GLOSS SHEEN.
10. ANY LIGHT NOT DIMENSIONALLY LOCATED SHALL BE CENTERED IN THE CEILING TILE. CEILING AREA, OR ROOM AS APPROPRIATE. ALL CEILING TYPES NOTED TO BE MOUNTED IN THE CENTER OF THE CEILING GRID UNLESS NOTED OTHERWISE

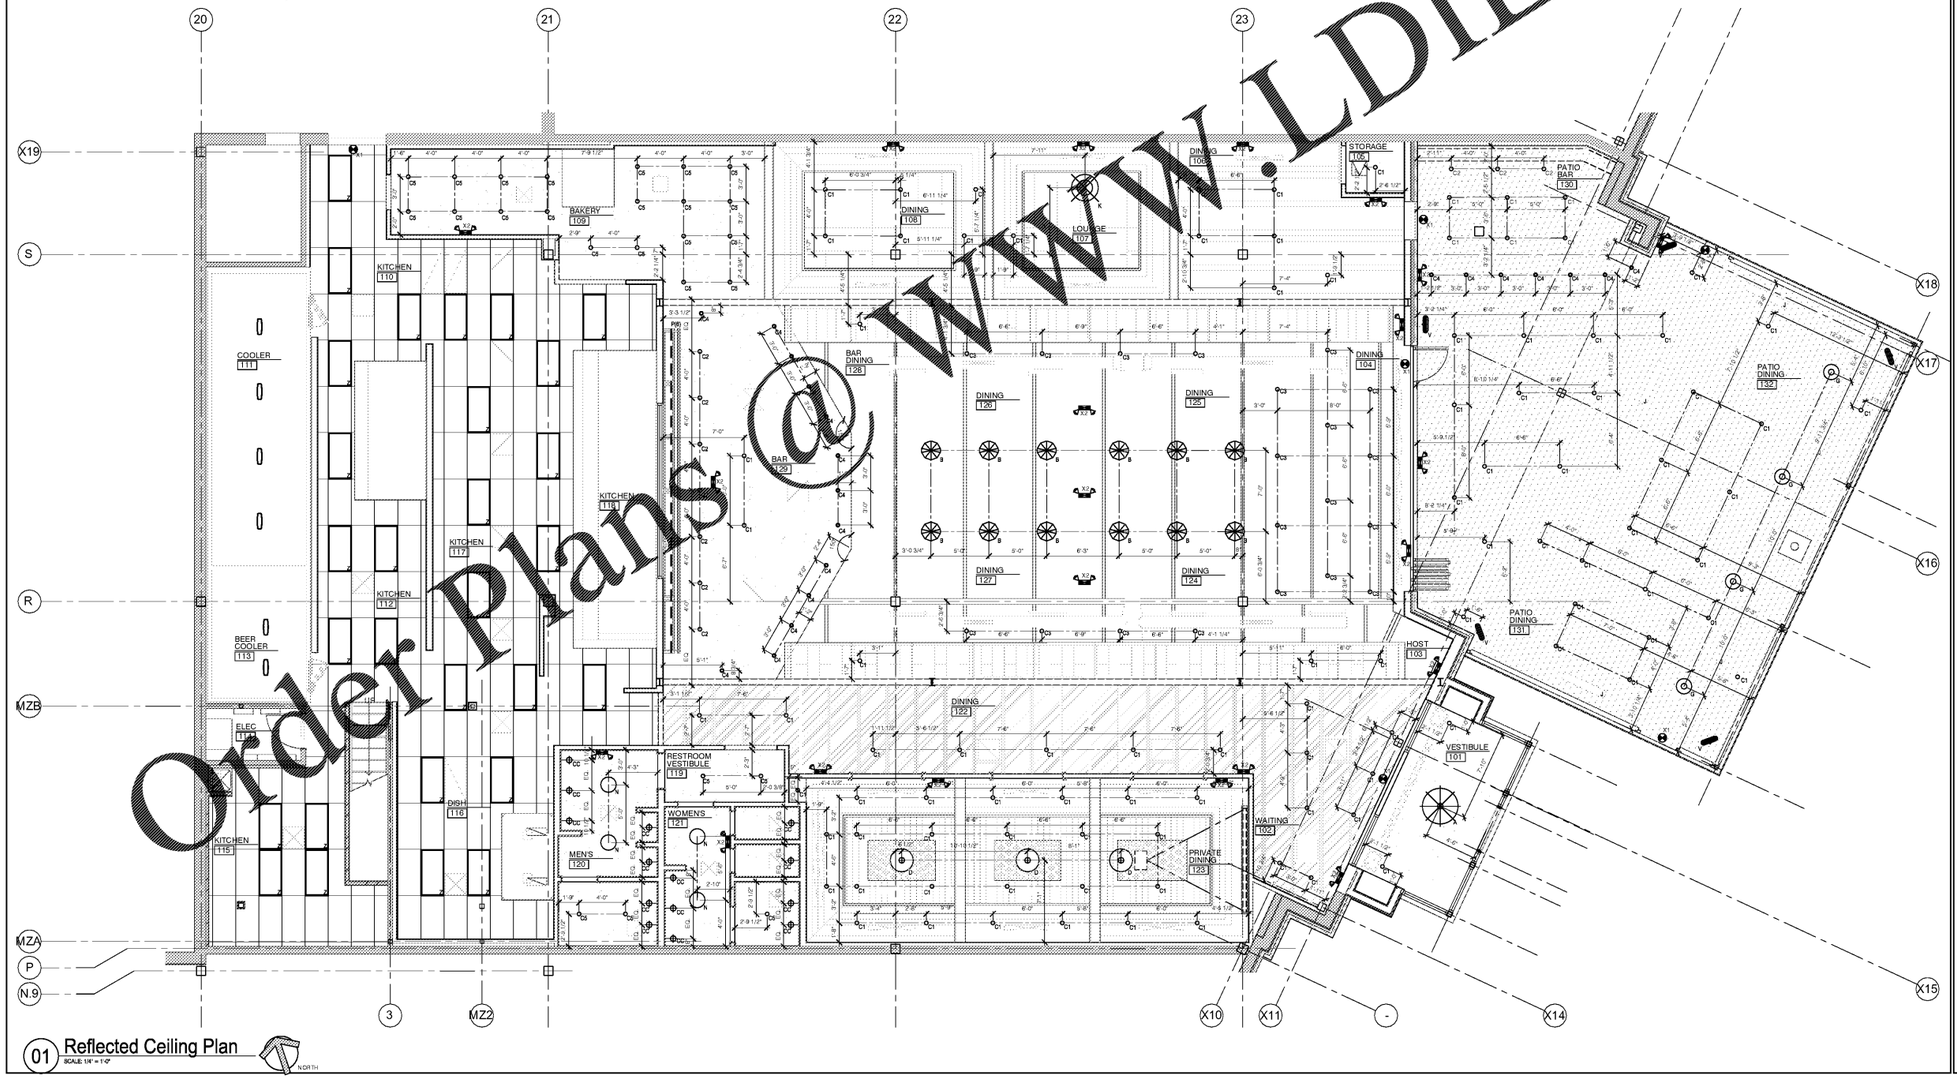

01 Reflected Ceiling Plan
SCALE: 1/4" = 1'-0"

NORTH

Order Plans @ WWW.LDILine.com

PROJECT COORDINATOR

CIVITARESE | MORGAN
921 N. RIVERFRONT BLVD. SUITE 700
DALLAS, TEXAS 75207
TEL: 214-613-0893 FAX: 469.730.3341

ARCHITECT

T.M.Morgan Architect
921 N. RIVERFRONT BLVD.
SUITE 700
DALLAS, TEXAS 75207

SEAL

STATE OF GEORGIA
THOMAS M. MORGAN
REGISTERED ARCHITECT

12-13-2019

ARCHITECTURAL PROJECT NO: 055-19

ISSUED FOR PERMIT - 12-13-2019

WHISKEY CAKE KITCHEN & BAR

PERIMETER MALL
4400 ASHFORD DUNWOODY RD
ATLANTA, GA 30346

NO.	REVISIONS	DATE
1		
2		
3		
4		
5		
6		
7		

LANDLORD REVIEW ISSUE DATE:	12-05-2019
BID ISSUE DATE:	12-12-2019
PERMIT ISSUE DATE:	12-13-2019
CONSTRUCTION ISSUE DATE:	XX-XX-XXXX

DRAWING TITLE

REFLECTED CEILING LIGHTING PLAN & SCHEDULES

DRAWING NUMBER

A2.3.1

ISSUED FOR PERMIT - 12-13-2019