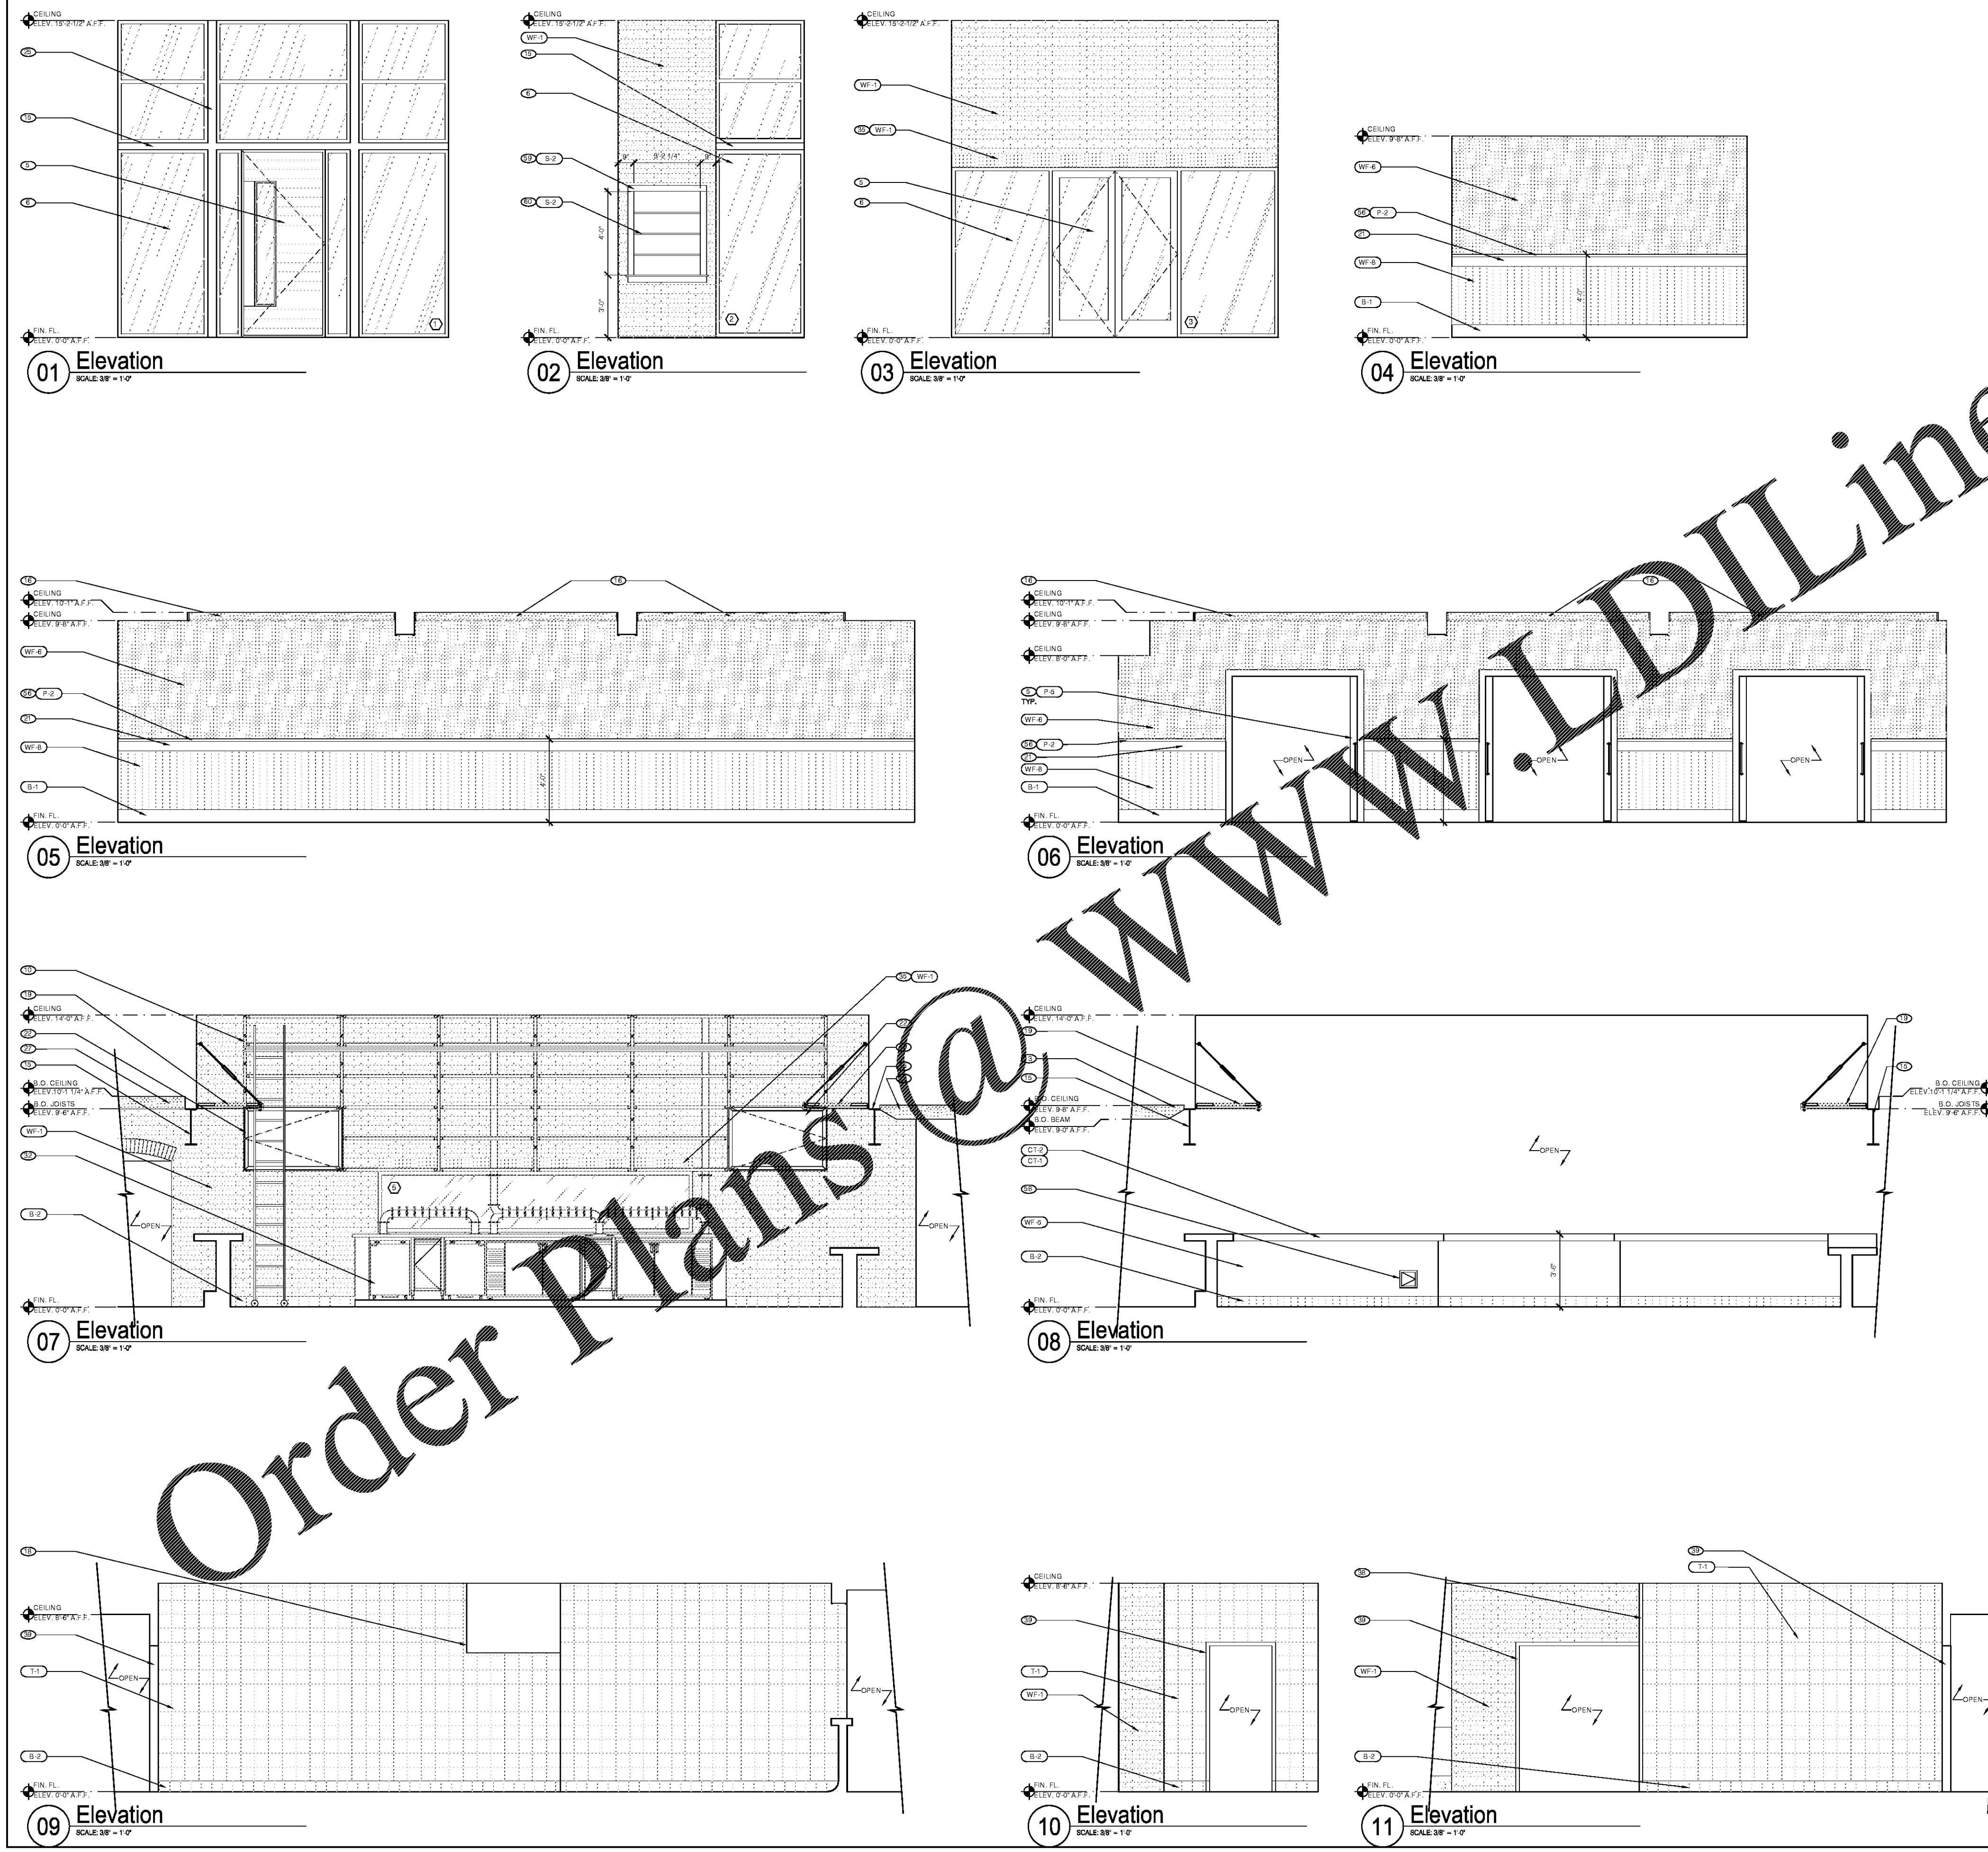

Order Plans @ WWW.LDILine.com

(X) KEYNOTES

1	EXIST DOOR TO REMAIN
2	EXIST. BEAM
3	EXIST. JOISTS
4	EXIST. WALL FINISH TO REMAIN
5	DOOR; REF. DOOR SCHEDULE ON SHEET A7.0
6	STOREFRONT FRAME & GLAZING; REF. WINDOW SCHEDULE ON SHEET A7.0
7	NANA WALL; REF. WINDOW SCHEDULE ON SHEET A7.0
8	PTD. GYP. BOARD
9	BANQUETTE/ BOOTH; REF. SHEET A2.7
10	CUSTOM UNISTRUT BACK BAR STORAGE SHELVING; REF. DETAIL 11/A8.2
11	BAR LAMP
12	BARN DOOR HARDWARE; REF. HARDWARE SCHEDULE ON SHEET A7.0
13	PTD. WD. BOX BEAM; #3 PINE W/ ADDED NAIL HOLES. COLOR/ FINISH:SW 7015 REPOSE GRAY, SATIN FINISH; REF. 14/A8.0
14	1x4 PAINT GRADE WD.TRIM
15	STEEL BEAM; REF. STRUCTURAL DRAWINGS
16	1X4 PTD. TRIM, #3 PINE W/ ADDED NAIL HOLES. COLOR/ FINISH: SW 7015 REPOSE GRAY, SATIN FINISH
17	I.T. RACK
18	LINE OF HOOD; REF. KITCHEN DRAWINGS
19	AWNING; REF. DETAIL 13/A8.0
20	2X PAINT GRADE WD. CAP PTD. TO MATCH WF-8
21	1X6 PAINT GRADE CHAIR RAIL, PTD. TO MATCH WF-8.
22	CHALKBOARD; REF. DETAIL 01/A8.1
23	LOCATION OF T.V.; REF. A/V DRAWINGS
24	LOG WALL; REF. DETAIL 04/A8.0, SECURE LOGS W/ NAILS/ LIQUID NAILS, LOGS SHALL BE SEALED W/ CLR. SEALER ON ALL SIDES & ENDS.
25	COLUMN; REF. STRUCTURAL
26	FILE CABINET
27	DOUBLE 2X8 WD. JOISTS
28	EXISTING MOP SINK
29	S/S. CLOSURE PIECES AT COOLER FACE; FIELD VERI[illegible] REQUIRED
30	TRACK SYSTEM; REF. DETAIL 06/A8.2
31	CUSTOM LADDER ON ROLLERS & TRACK
32	KITCHEN EQUIPMENT; REF. KITCHEN DRAWINGS
33	2X8 CONT. PAINTED HEADER
34	COLUMN TO BEAM DETAIL; RE[illegible]5/A8.1
35	THIN BRICK SOLDIER COUR[illegible]
36	LINE OF DUCTWORK
37	WALK-IN COOLER
38	CORNER GU[illegible]LL CA[illegible]R K.E.C.
39	STAINLES[illegible]STEE[illegible]AME A[illegible]ADER PER K.E.C.
40	DASHED[illegible]NE REPRESENTS C[illegible]T PLYWOOD BLOCKING BEHIND FRP
41	INSTALL[illegible]EMENT BOARD BEHIND[illegible]BASE 1'-0" UP WALL
42	WD. SH[illegible]VING, REF. DET[illegible]L 35/A8.0
43	2X10 WD[illegible]STS; REF. ST[illegible]UCT.
44	1x8 STAIN[illegible] TRIM
45	DECORATIV[illegible]RE; REF. DETAIL 12/A8.0
46	KITCHEN SINK; [illegible]CHEN DRAWINGS.
47	A.V. RACK; REF. A.V. DRAWINGS.
48	20x2[illegible]E; MANUF. BY ROLLAND
49	FAUX[illegible]EL BEAM; REF. DETAILS 31/A8.0 & 32/A8.0
50	EXIST. COLUMN
51	DIFFUSER; COLOR- BLACK
52	DIFFUSER; PAINT TO MATCH SURROUNDING WALL FINISH
53	EXISTING STAIRS
54	EXISTING VINYL BASE
55	STORAGE SHELVING
56	1X3 PTD. WD. CAP
57	12"X 12" ACCESS PANEL- WHITE; COORD. LOCATION W/ PLUMBING DRAWINGS
58	8" X 8" ACCESS PANEL- BLACK; COORD. LOCATION W/ PLUMBING DRAWINGS
59	1X4 STAINED DOUG FIR WD. TRIM
60	1X STAINED DOUG FIR ADJUSTABLE SHELVING

INTERIOR FINISH SCHEDULE

C##	DESCRIPTION
	BASES
B-1	PRODUCT: 1"X8" PAINT GRADE BASE BOARD COLOR/FINISH: SW 6041 OTTER, EGGSHELL NOTES: BASE AT WAINSCOT & PH WALLS IN DINING ROOM
B-2	MANUFACTURER: METROPOLITAN CERAMICS PRODUCT / FINISH: 5 1/2" x 6" QUARRY TILE COVE BASE COLOR: #507 - PURITAN GREY NOTES: KITCHEN/ BAR BASE
B-3	MANUFACTURER: SCHLUTER PRODUCT: DILEX HK NOTES: RESTROOM COVE BASE
B-4	PRODUCT/FINISH: HONED CONCRETE NOTE: BAR FOOTREST CURB
B-5	PRODUCT: 1"X8" PAINT GRADE BASE BOARD COLOR/ FINISH: SW 6988 BOHEMIAN BLACK, EGGSHELL NOTES: RESTROOM VEST. & SERVICE AREA
	COUNTERTOPS
CT-1	MANUFACTURER: DEX INDUSTRIES PRODUCT: TERRAZZO COLOR/FINISH: W/ GRAY MORTAR & WHITE, GRAY, CREAM AGGREGATE', FINISH : MATTE NOTES: WHISKEY BAR TOP EDGE, G.C. TO PROVIDE SAMPLE FOR APPROVAL CONTACT DEX INDUSTRIES AT (404) 753-0600
CT-2	MANUFACTURER: BID SOURCE PRODUCT: 4" OAK BLOCK COLOR/FINISH: STAINED HUEMILLER, 193 CLASSIC CEDAR TONE FENCE AND EXTERIOR STAIN OIL BASED SEMI-TRANSPARENT NOTES: WHISKEY BAR COUNTER TOP G.C. TO PROVIDE SAMPLE FOR APPROVAL
CT-3	PRODUCT: ABSOLUTE BLACK GRANITE COLOR/FINISH: LEATHER MATTE FINISH EXTRA LARGE 2 1/2" OGEE EDGE NOTES: BAKERY TOP. REF. 28/A8.1
	PAINT
P-1	MANUFACTURER: SHERWIN WILLIAMS COLOR/FINISH: SW 7005 - PURE WHITE, EGGSHELL NOTE: RESTROOM VESTIBULE, SERVICE AREA
P-2	MANUFACTURER: SHERWIN WILLIAMS COLOR/FINISH: SW 6041 OTTER, EGGSHELL NOTE: PH WALLS, WAINSCOT, TRIM
P-3	MANUFACTURER: SHERWIN WILLIAMS COLOR/FINISH: SW 6988 BOHEMIAN BLACK, SATIN NOTE: RESTROOM DOOR TRIM
P-4	MANUFACTURER: SHERWIN WILLIAMS COLOR/FINISH: SW 7019 GUANTLET GRAY, SATIN NOTE: RESTROOM DOORS & BAR SOFFIT
P-5	MANUFACTURER: BENJAMIN MOORE COLOR/FINISH: #2033-10 YELLOW GREEN, SATIN NOTE: PRIVATE DINING DOORS AND TRIM
P-6	MANUFACTURER: SHERWIN WILLIAMS COLOR/FINISH: SW 7048 URBANE BRONZE, SATIN NOTE: WHISKEY BAR BEAD BOARD
	STAIN
S-1	MANUFACTURER: MINWAX COLOR/FINISH: PROVINCIAL, UNSEALED NOTE: WHISKEY BAR PILASTERS, 2X8 JOISTS, TRIM
S-2	MANUFACTURER: HUEMILLER COLOR/FINISH: 193 CLASSIC CEDAR TONE FENCE & EXTERIOR STAIN OIL BASED SEMI-TRANSPARENT
	TILE
T-1	MANUFACTURER: CEMENT TILE SHOP PRODUCT: NANTES, 8" X 8" X 5/8" GROUT: 1/16" LINES LATICRETE 45 RAVEN SEALER: DRY TREAT MEDICREAM IMPREGNATOR/SEALER (USE LOCAL ACCREDITED APPLICATION SPECIALIST). NOTE: LONG LEAD TIME 12-15 WKS, BAKERY WALL
T-2	MANUFACTURER: DALTILE PRODUCT: 3" X 6" SUBWAY TILE COLOR / FINISH: SEMI-GLOSS, ARCTIC WHITE GROUT: POLYBLEND - CHARCOAL #60, 3/16" GROUT LINES NOTES: RUNNING BOND PATTERN
T-3	MANUFACTURER: CEMENT TILE SHOP PRODUCT / FINISH: 8" x 8" TILE, MEXICAN CLASSIC COLLECTION COLOR: ROSETON RED GROUT: 1/16" GROUT LINES, #370 DOVE GRAY NOTES: RESTROOM WALL, G.C. TO PROVIDE SAMPLE FOR APPROVAL
T-4	MANUFACTURER: DALTILE PRODUCT / FINISH: 6" x 6" TILE, GLOSS COLOR: WHITE GROUT: 3/16" GROUT LINES, #60 CHARCOAL
T-5	MANUFACTURER: DALTILE KEYSTONES PRODUCT / FINISH: 1" HEX PORCELAIN FLOOR/WALL TILE COLOR: D617 ARTIC WHITE GROUT: LATICRETE 24 NATURAL GREY NOTES: BAKERY WALL
	TRANSITION STRIPS
TS-1	MANUFACTURER: SCHLUTER PRODUCT / COLOR: SCHLUTER JOLLY A 125 AE NOTES: OUTSIDE CORNERS OF RESTROOM WALLS
	WALL FINISHES
WF-1	MANUFACTURER: GENERAL SHALE PRODUCT / COLOR: THIN BRICK, ENGLISH PUB NOTES: DINING ROOM WALLS
WF-2	MANUF.:DECORATIVE PANELS INTERNATIONAL PRODUCT: PAINTABLE DEEP BEADED WHITE (139) NOTES: WHISKEY BAR
WF-3	MANUFACTURER: KITCHEN SUPPLIER PRODUCT / FINISH: STAINLESS STEEL NOTES: BEHIND KITCHEN HOODS
WF-4	MANUFACTURER: GLASTEEL PRODUCT / FINISH: FRP - EMBOSSED COLOR: WHITE
WF-5	MANUFACTURER: GLASTEEL PRODUCT / FINISH: FRP - EMBOSSED COLOR: BLACK NOTES: BACKBAR
WF-6	MANUFACTURER: SCHUMACHER PRODUCT: WALL COVERING PATTERN: MUGHAL LEAF, IMPERIAL NOTES: INSIDE PRIVATE DINING ROOM WALLS
WF-7	SUPPLIER: 1STDIBS.COM PRODUCT: MERCIA VINES IN DEEP BLUE BOTANICAL BIRDS AND BEES WALLPAPER NOTES: INSIDE PRIVATE DINING ROOM WALLS
WF-8	PRODUCT: 1X4 PAINT GRADE PINE PLANKS COLOR / FINISH: SW 6041 OTTER, EGGSHELL NOTES:LOW WALLS, PRIVATE DINING ROOM WALLS, SMOOTH SIDE SHOWING
	METAL
M-1	PRODUCT: STRUCTURAL STEEL COLOR / FINISH: BLACK, FLAT W/ CLEAR SEALER NOTES: DINING ROOM STL. BEAMS AND COLUMNS

PROJECT COORDINATOR

CIVITARESE | MORGAN

921 N. RIVERFRONT BLVD. SUITE 700
DALLAS, TEXAS 75207

TEL: 214-613-0680 FAX: 469.730.3341

ARCHITECT

T.M.Morgan Architect
921 N. RIVERFRONT BLVD.
SUITE 700
DALLAS, TEXAS 75207

SEAL

STATE OF GEORGIA
THOMAS M. MORGAN
REGISTERED ARCHITECT

12-13-2019

ARCHITECTURAL PROJECT NO.: 055-19

WHISKEY CAKE KITCHEN & BAR

PERIMETER MALL
4400 ASHFORD DUNWOODY RD
ATLANTA, GA 30346

NO.	REVISIONS:	DATE:
△		
△		
△		
△		
△		
△		
△		
△		

LANDLORD REVIEW ISSUE DATE: 12-05-2019
BID ISSUE DATE: 12-13-2019
PERMIT ISSUE DATE: 12-13-2019
CONSTRUCTION ISSUE DATE: XX-XX-XXXX

DRAWING TITLE:
INTERIOR ELEVATIONS

DRAWING NUMBER:
A6.1

ISSUED FOR PERMIT - 12-13-2019

ISSUED FOR PERMIT - 12-13-2019