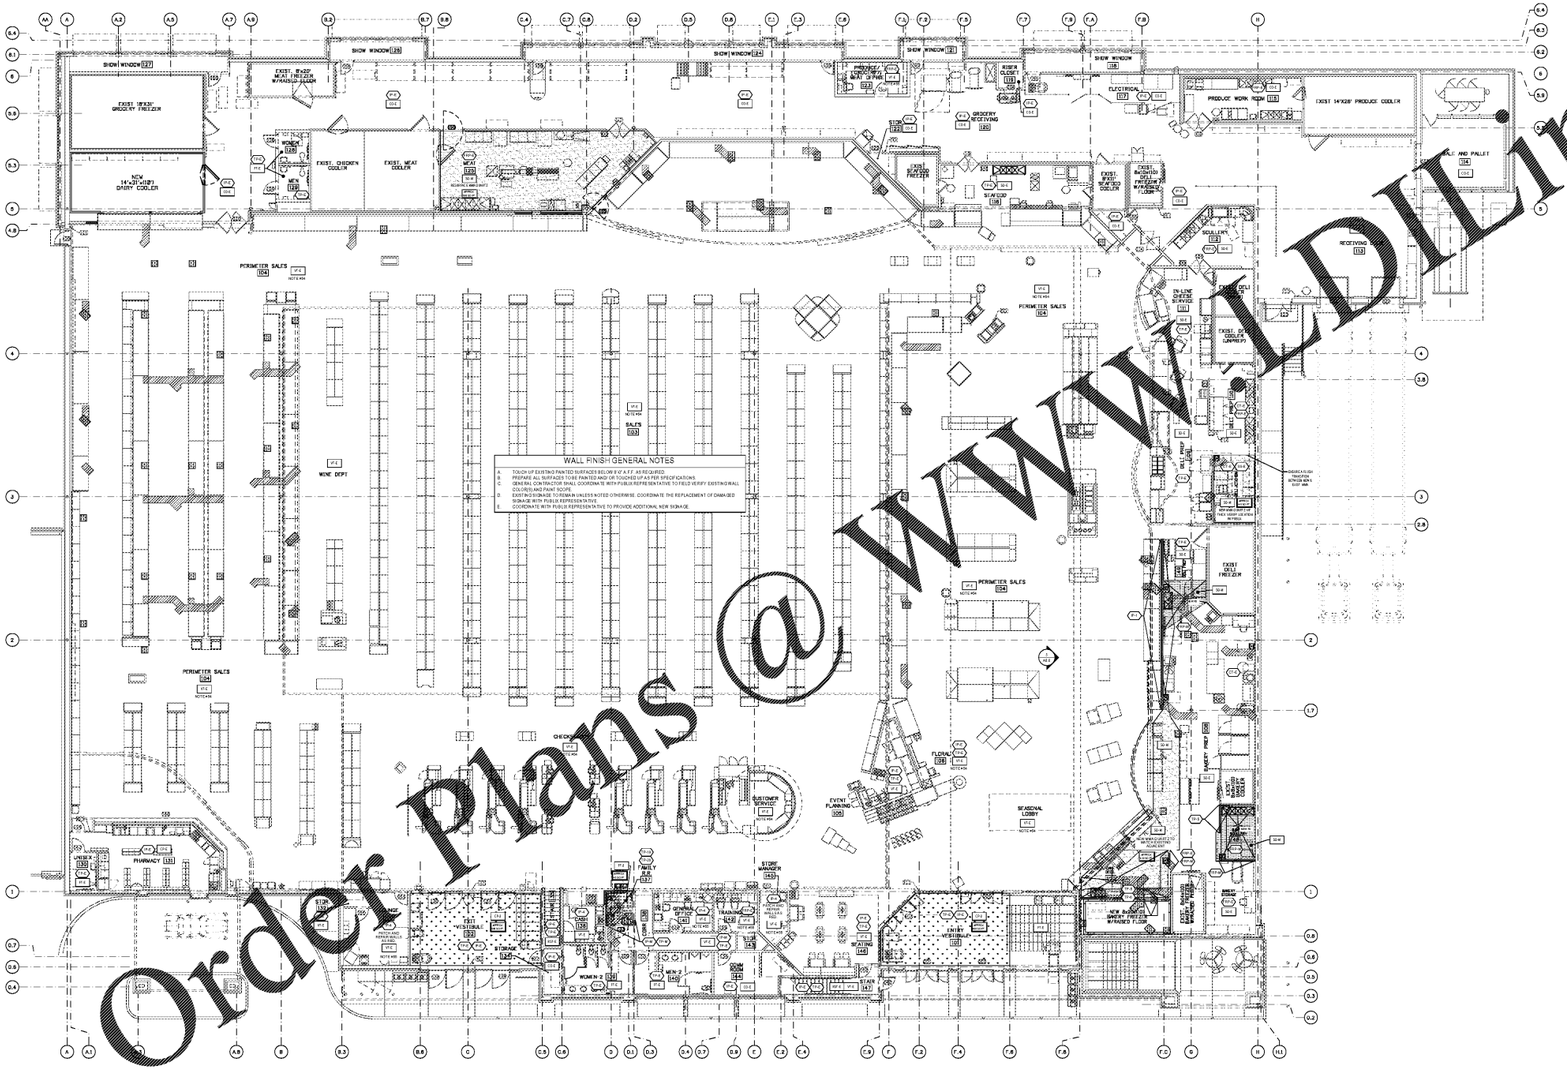
SHOW WINDOW
EXIST. 8'H X20' MULTI FREEZER W/ HINGED LUCENT
EXIST. 18'H X30' GROCERY FREEZER
NEW 14'-3"H X18'3" DAIRY COOLER
EXIST. CHICKEN COOLER
EXIST. MEAT COOLER
WOMEN
MEN
PERIMETER SALES
WINE DEPT
GROCERY RECEIVING
FLORAL
EXIST. 14'H X28' PRODUCE COOLER
PRODUCE WORK ROOM
ELECTRICAL
EXIST. 8'H X20' FROZEN FOOD FREEZER
SEAFOOD
EXIST. 8'H X20' SEAFOOD COOLER
EXIST. 8'H X20' FROZEN FOOD FREEZER
DELI AND PALLET
RECEIVING
ON-LINE GROCERY SERVICE
EXIST. DELI COOLER (UNDER)
EXIST. DELI FREEZER
SALES
PHARMACY
CHECK OUT
CUSTOMER SERVICE
EVENT PLANNING
SEASONAL LOBBY
STORE MANAGER
ENTRY VESTIBULE
NEW 8'H X20' GROCERY FREEZER W/ HINGED TOP LID
NEW 8'H X20' FROZEN FOOD FREEZER
NEW 8'H X20' FROZEN FOOD FREEZER
NEW 8'H X20' FROZEN FOOD FREEZER