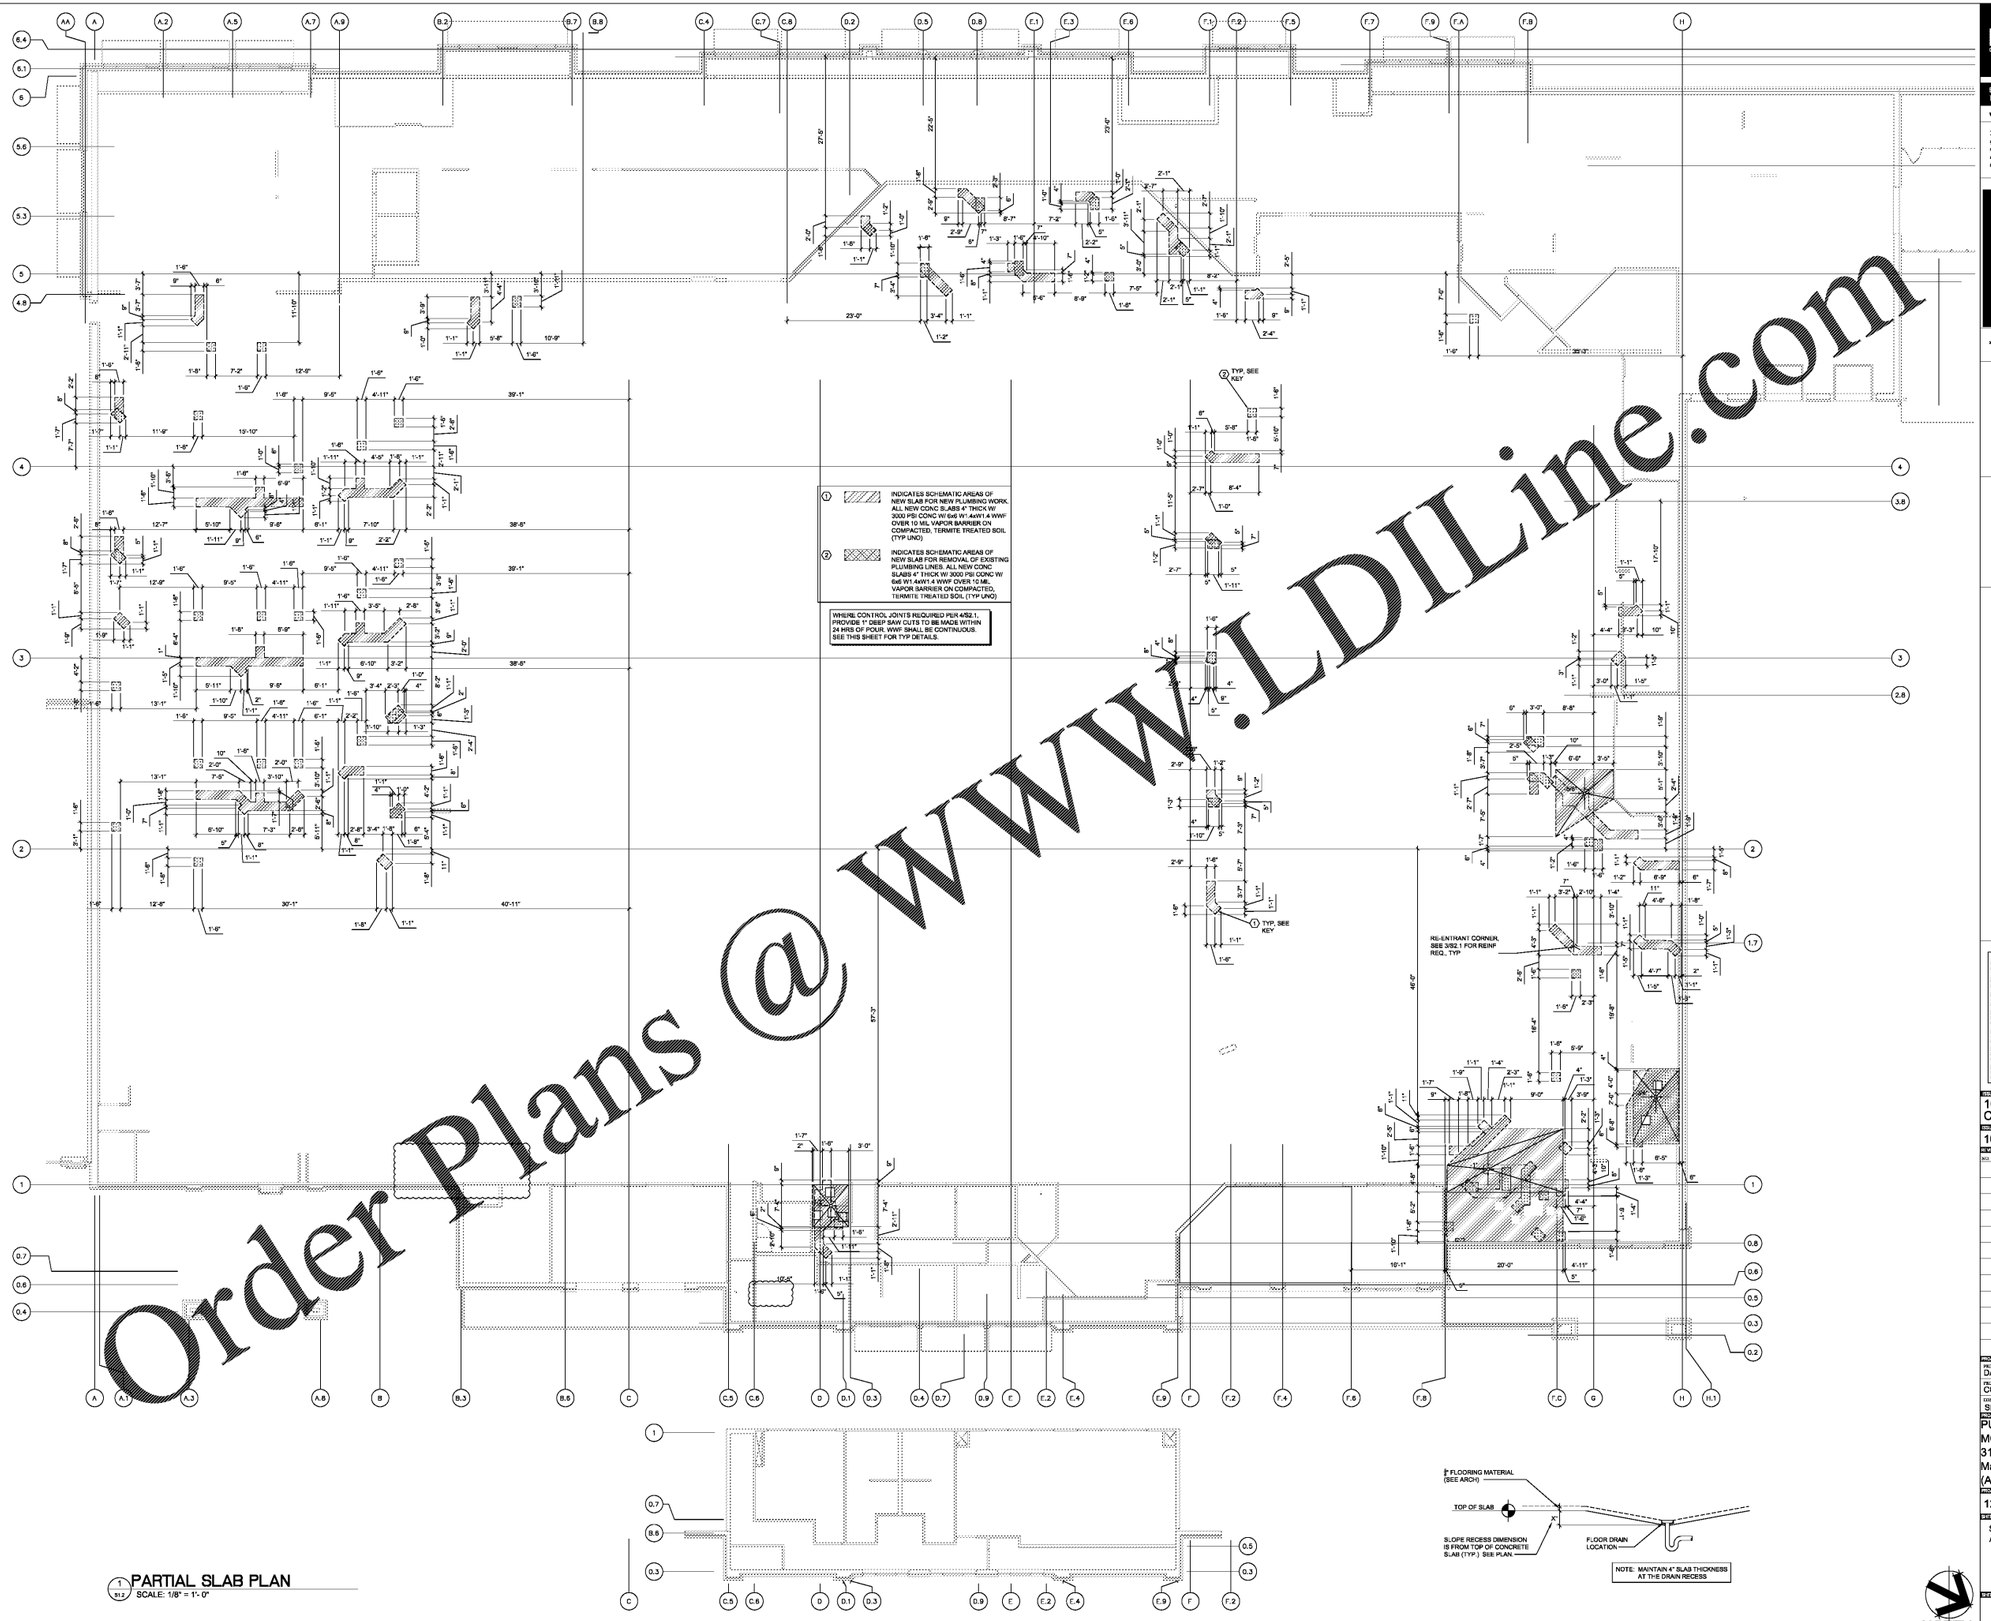


1 PARTIAL SLAB PLAN
S1.2 SCALE: 1/8" = 1'- 0"

Order Plans @ WWW.LDILine.com

LITTLE
DIVERSIFIED ARCHITECTURAL CONSULTING
815 South College Street, Suite 1600 Charlotte, NC 28202
t: 704.525.6350 f: 704.561.8700
www.littleonline.com

This drawing and the design shown are the property of Little Diversified Architectural Consulting. The reproduction, copying or other use of this drawing without their written consent is prohibited and any infringement will be subject to legal action.
© Little 2019

Publix
CONCHRAN'S DAY CAKE - MASTER PLAN (MBOX)
PUBLIX 1484 REMODEL
3900 PUBLIX CORPORATE PKWY - CORDELAND, FL 33811-5207
MCKEE FARMS
3110 FINCHER FARM RD.
MATTHEWS, NC 28105
(MCK 1484) LAKELAND, FL 33805
(863) 853-7547

ARCHITECT OF RECORD:
BRIAN T. MORRISON
NORTH CAROLINA REGISTRATION # 5157
STRUCTURAL ENGINEER OF RECORD:
DANIEL P. WRAY
NORTH CAROLINA REGISTRATION # 025875
PLUMBING ENGINEER OF RECORD:
JOHN RAINER
NORTH CAROLINA REGISTRATION # 27062
FIRE PROTECTION ENGINEER OF RECORD:
PAUL DRUMHAR
NORTH CAROLINA REGISTRATION # 23903C
MECHANICAL ENGINEER OF RECORD:
JOHN RAINER
NORTH CAROLINA REGISTRATION # 27062
ELECTRICAL ENGINEER OF RECORD:
ERIC KEVIN ICH
NORTH CAROLINA REGISTRATION # 28044
REFRIGERATION ENGINEER OF RECORD:
ERIC KEVIN ICH
NORTH CAROLINA REGISTRATION # 040887

ISSUE FOR:
100% FOR CONSTRUCTION

ISSUE DATE:
10/08/2019

REVISIONS

| NO | DESCRIPTION | DATE |
|---|---|---|

PROJECT TEAM
PRINCIPAL OR CHARGE:
DAN WRAY, P.E.
PROJECT MANAGER:
COLIN MANNING
DESIGN TEAM:
SINA FLYNN

PROJECT NAME:
PUBLIX 1484 Remodel
MCKEE FARMS
3110 Fincher Farm Rd.
Matthews, NC 28105
(APP)

PROJECT NUMBER:
122.11235.00

SHEET TITLE:
SLAB PLAN
AND DETAILS

SHEET NUMBER:
S1.2

NORTH