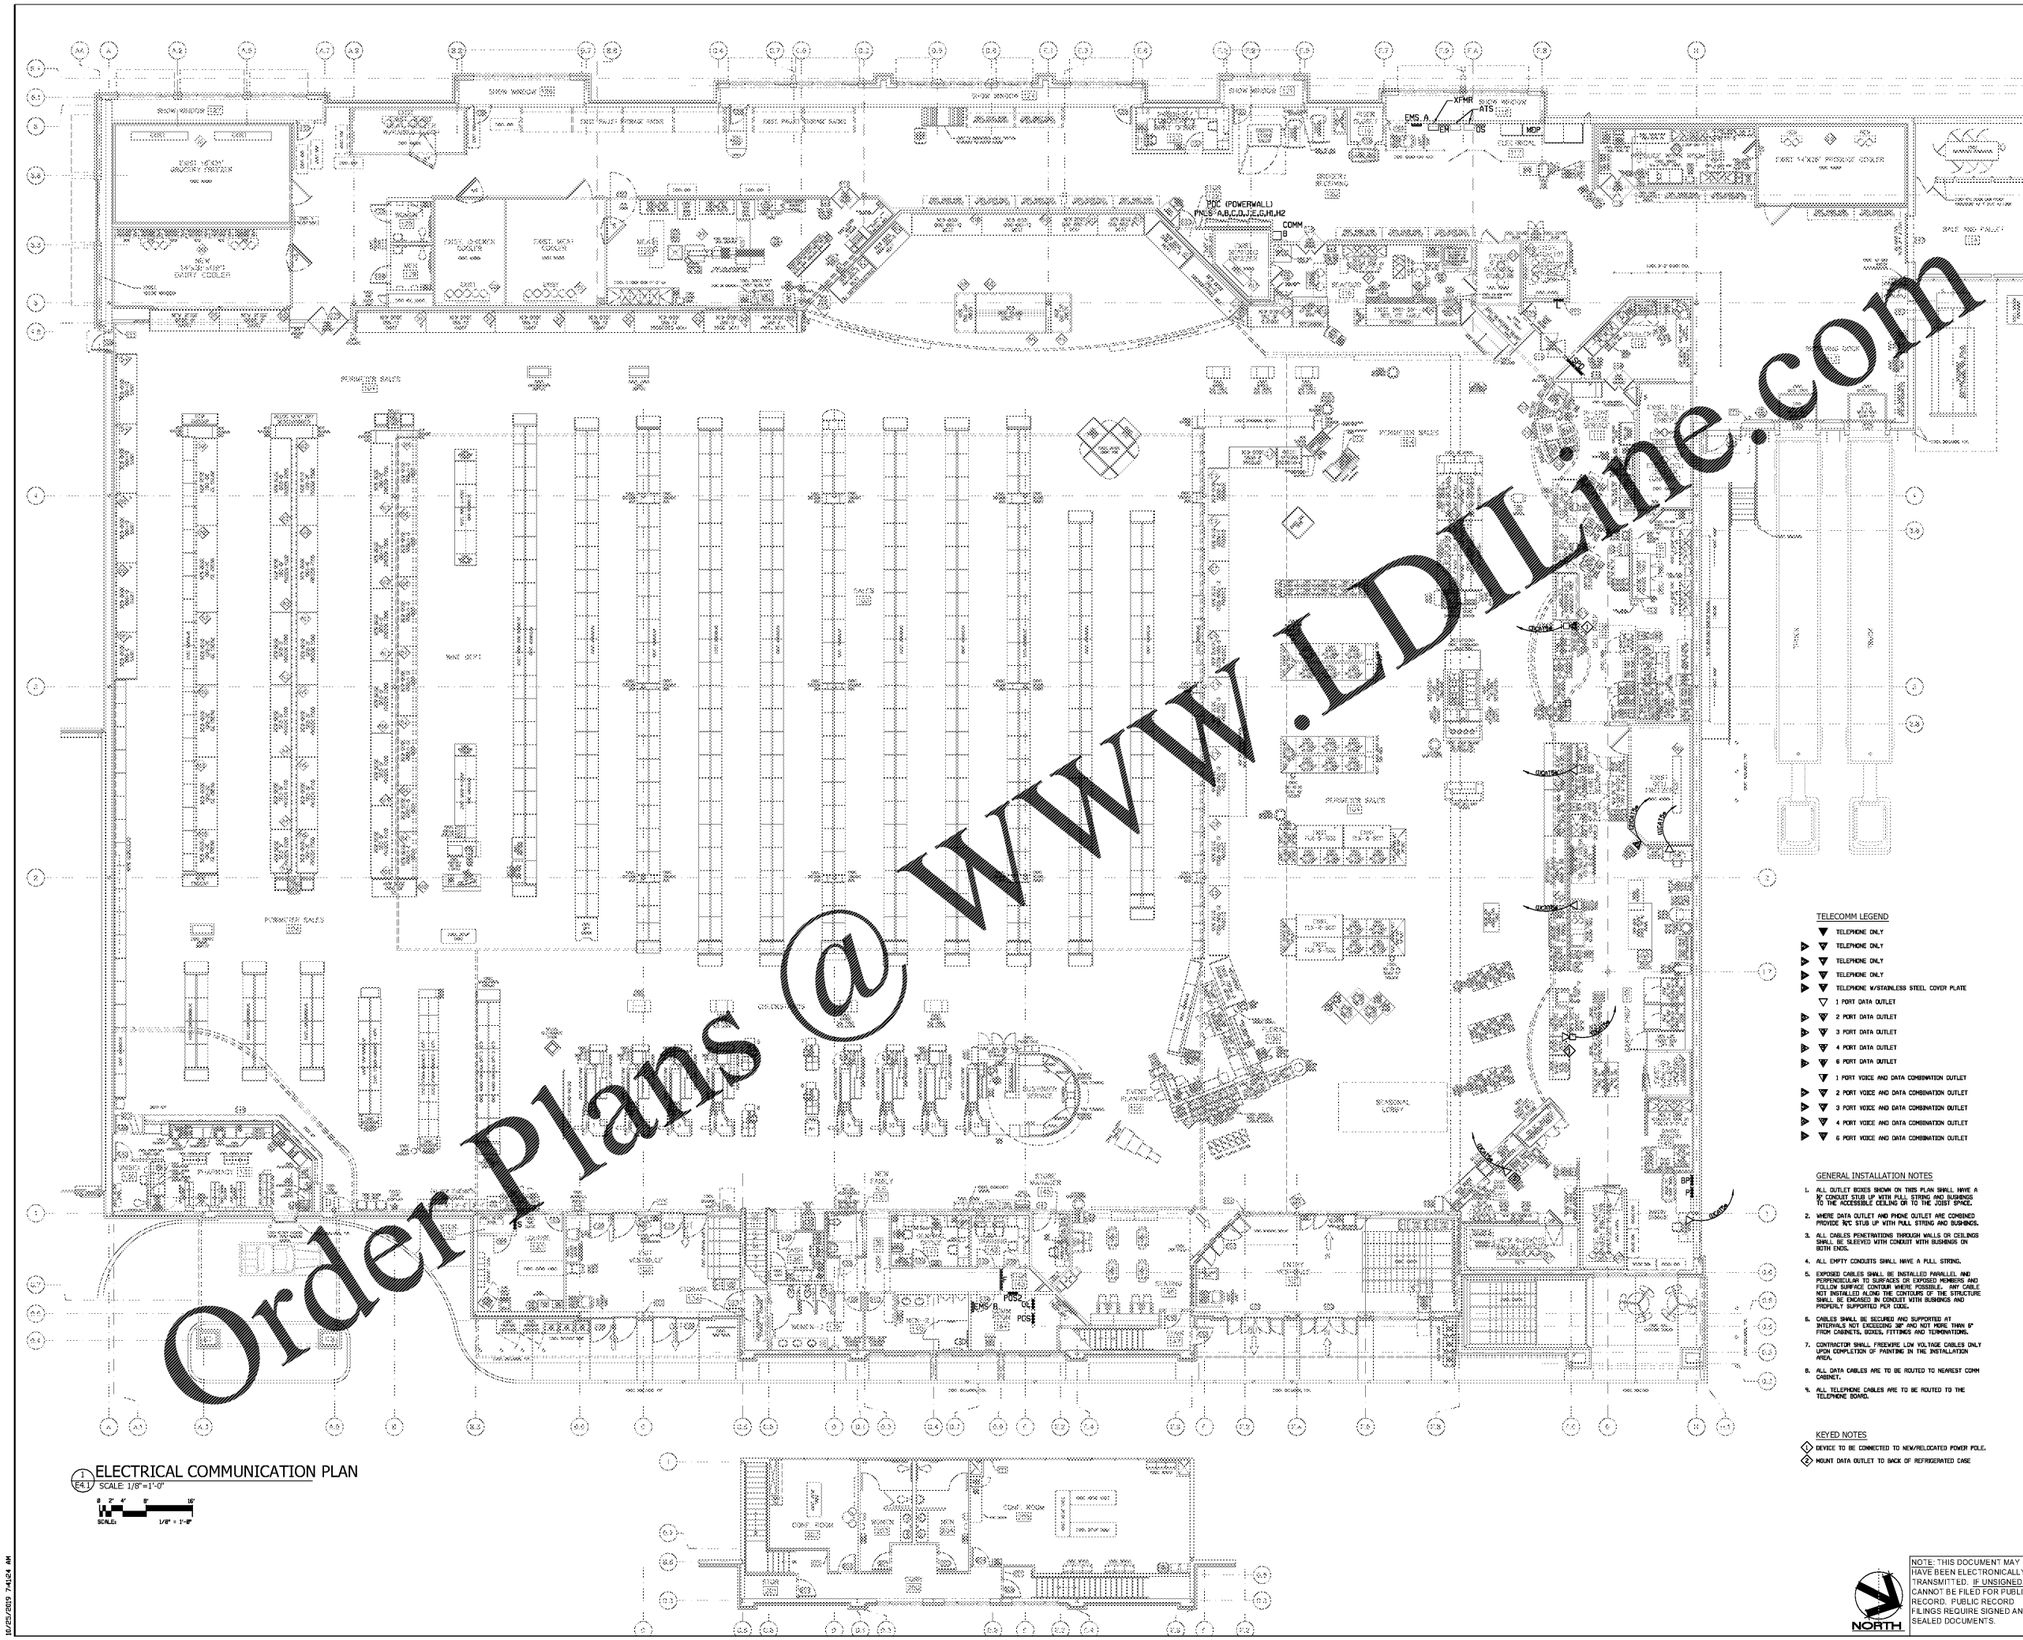

1 ELECTRICAL COMMUNICATION PLAN
E4.1 SCALE: 1/8"=1'-0"

SCALE: 1/8" = 1'-0"

LITTLE
UNIFIED ARCHITECTURAL CONSULTING
115 South College Street, Suite 1100 Charlotte, NC 28202
T: 704.525.6350 F: 704.561.8700
www.littleonline.com

This drawing and the design shown are the property of Little Unified Architectural Consulting. The reproduction, copying or other use of this drawing without their written consent is prohibited and any infringement will be subject to legal action.
© Little 2019

publix
CORPORATE OFFICES - RETAILER DESIGN
3300 PUBLIX CORPORATE PARKWAY, LAKELAND, FL 33811-3311
REAL ESTATE DEPARTMENT
(863) 688-1188

BRANDT ENGINEERING, INC.
MELCHTOWN, PA 17013
PHONE: (804)794-8855
FAX: (804)794-8885
EMAIL: cad@brandtinc.com
NC LICENSE NO. C-1504

SEAL C35049 NORTH CAROLINA REGISTERED PROFESSIONAL ENGINEER
10-22-19

ARCHITECT OF RECORD:
BRANDT ENGINEERING
NORTH CAROLINA REGISTRATION # 5137
STRUCTURAL ENGINEER OF RECORD:
BRANDT ENGINEERING
NORTH CAROLINA REGISTRATION # 5255012
MAINTENANCE ENGINEER OF RECORD:
BRANDT ENGINEERING
NORTH CAROLINA REGISTRATION # 27092
FIRE PROTECTION ENGINEER OF RECORD:
J KEITH BRANNON
NORTH CAROLINA REGISTRATION # 039900
MECHANICAL ENGINEER OF RECORD:
KAPP ENGINEERING
NORTH CAROLINA REGISTRATION # 27092
ELECTRICAL ENGINEER OF RECORD:
R. VINCE STACY
NORTH CAROLINA REGISTRATION # 20540
REGISTERED PROFESSIONAL ENGINEER:
ERIC ADVENTON
NORTH CAROLINA REGISTRATION # 040027

ISSUE FOR
100% FOR CONSTRUCTION

ISSUE DATE
10/08/2019

REVISIONS		
NO.	REASON	DATE

PROJECT TEAM
PRINCIPAL ENGINEER
Knox Stacy, PE
PROJECT MANAGER
Perry Morrow
DESIGN TEAM
BT/BTT

PROJECT NAME
PUBLIX 1484 Remodel
MCKEE FARMS
3110 Fincher Farm Rd.
Matthews, NC 28105
(APP)

PROJECT NUMBER
122.11235.00

SHEET TITLE
ELECTRICAL COMMUNICATION PLAN

SHEET NUMBER
E4.1

NOTE: THIS DOCUMENT MAY HAVE BEEN ELECTRONICALLY TRANSMITTED. IF UNSIGNED, IT CANNOT BE FILED FOR PUBLIC RECORD. PUBLIC RECORD FILINGS REQUIRE SIGNED AND SEALED DOCUMENTS.

10/25/2019 7:41:24 AM

Order Plans @ WWW.LDILine.com