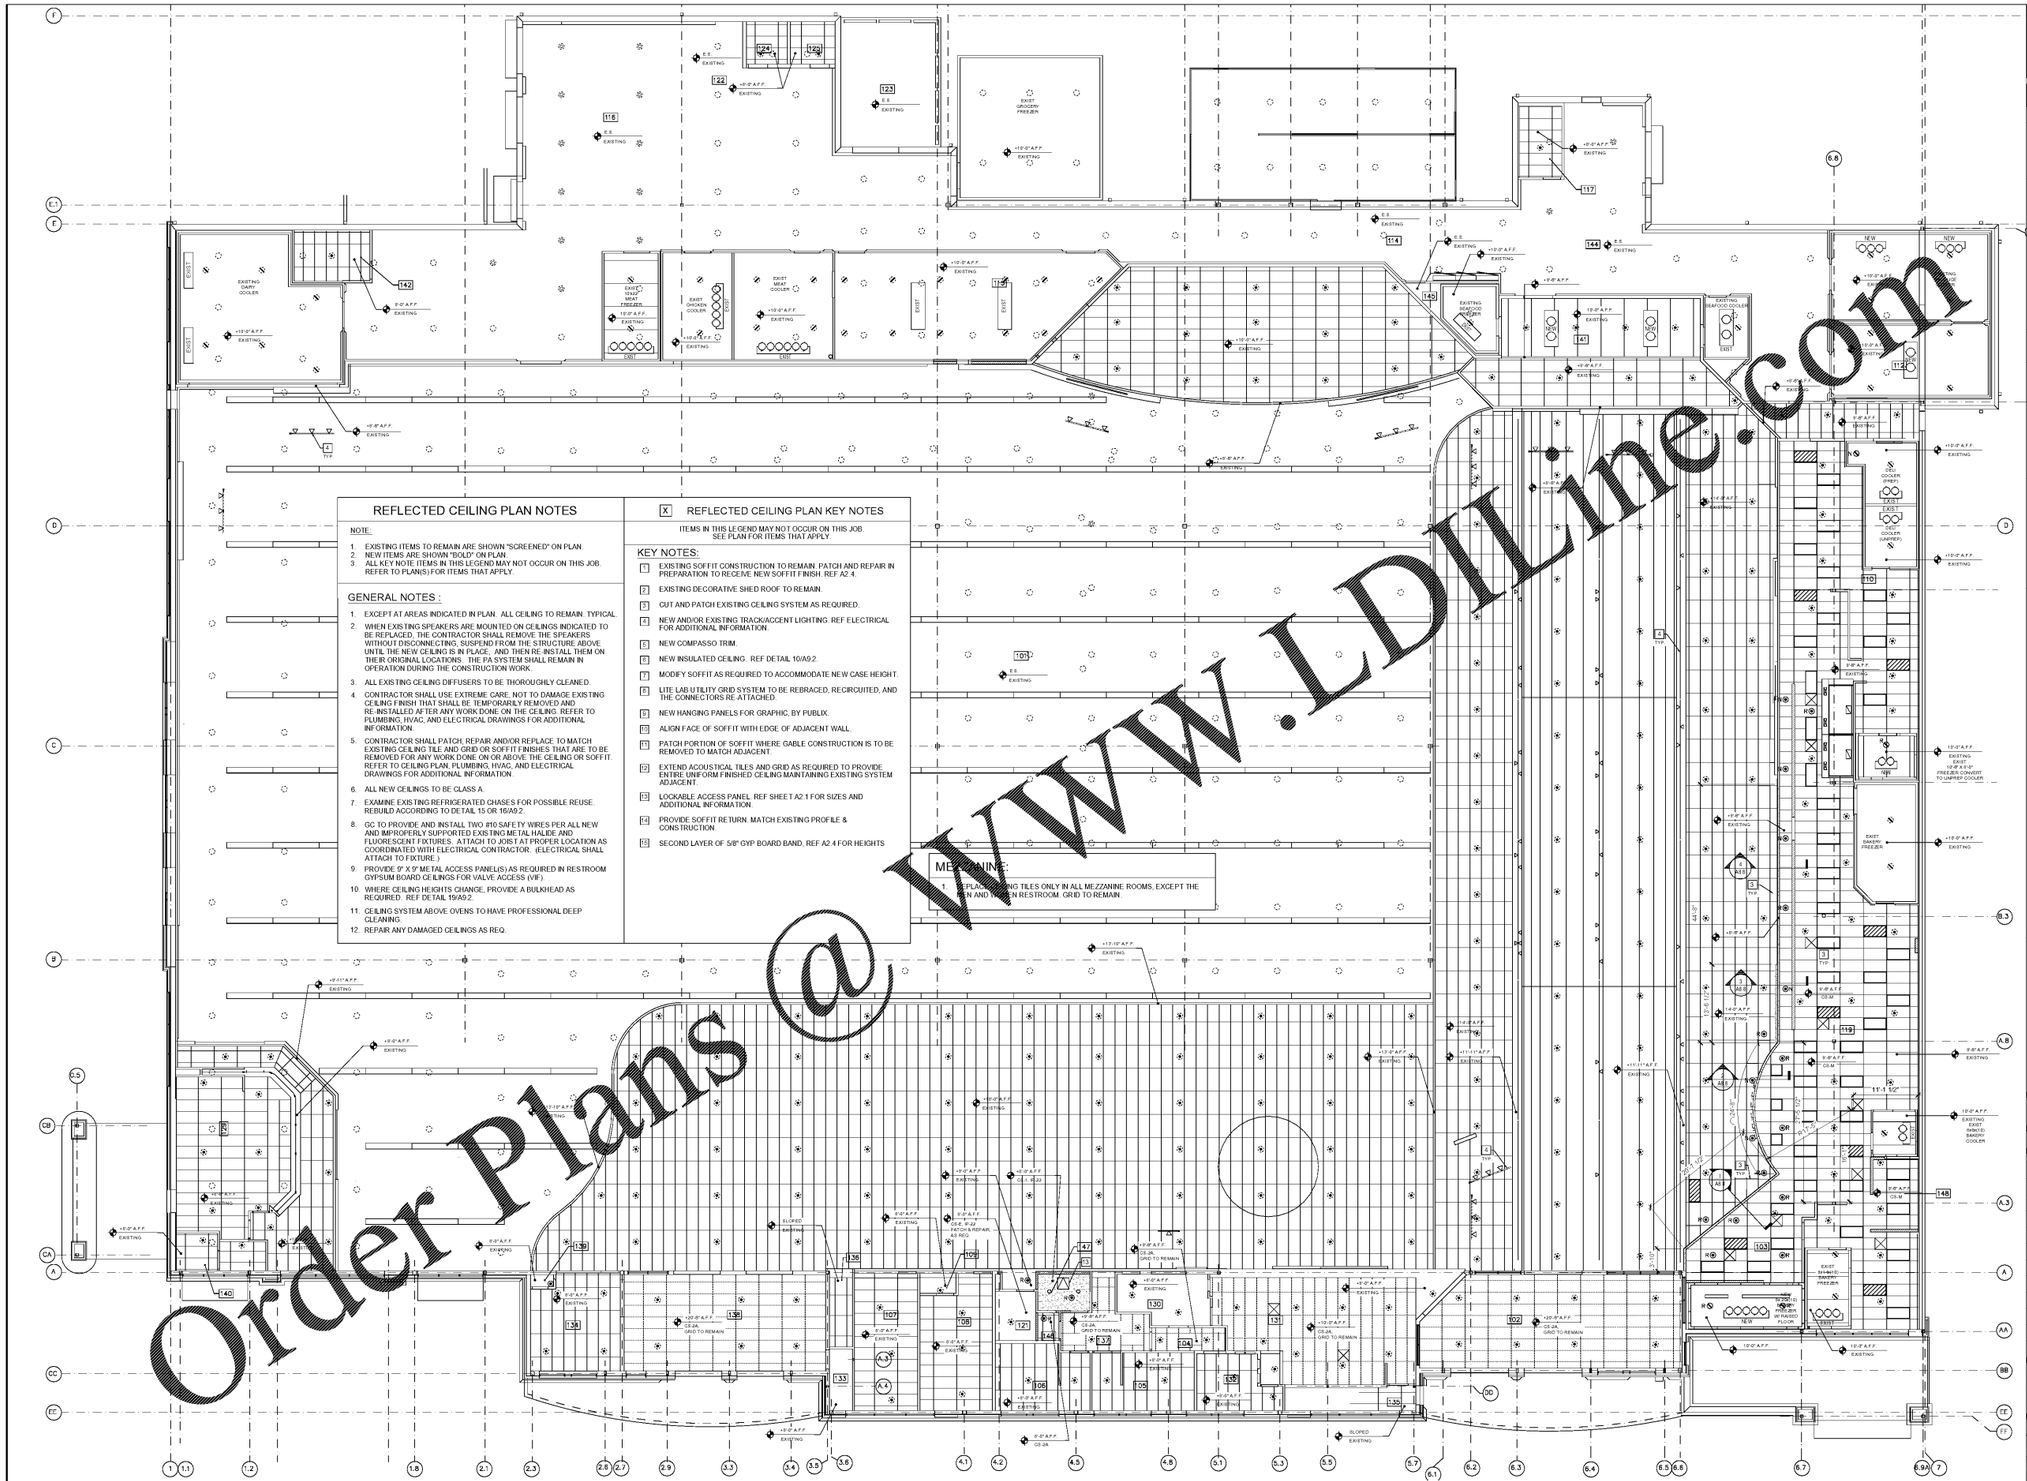

REFLECTED CEILING PLAN NOTES

NOTE:

1. EXISTING ITEMS TO REMAIN ARE SHOWN "SCREENED" ON PLAN.
2. NEW ITEMS ARE SHOWN "BOLD" ON PLAN.
3. ALL KEY NOTE ITEMS IN THIS LEGEND MAY NOT OCCUR ON THIS JOB. REFER TO PLAN(S) FOR ITEMS THAT APPLY.

GENERAL NOTES :

1. EXCEPT AT AREAS INDICATED IN PLAN: ALL CEILING TO REMAIN. TYPICAL.
2. WHEN EXISTING SPEAKERS ARE MOUNTED ON CEILINGS INDICATED TO BE REPLACED, THE CONTRACTOR SHALL REMOVE THE SPEAKERS WITHOUT DISCONNECTING, SUSPEND FROM THE STRUCTURE ABOVE UNTIL THE NEW CEILING IS IN PLACE, AND THEN RE-INSTALL THEM ON THEIR ORIGINAL LOCATIONS. THE PA SYSTEM SHALL REMAIN IN OPERATION DURING THE CONSTRUCTION WORK.
3. ALL EXISTING CEILING DIFFUSERS TO BE THOROUGHLY CLEANED.
4. CONTRACTOR SHALL USE EXTREME CARE, NOT TO DAMAGE EXISTING CEILING FINISH THAT SHALL BE TEMPORARILY REMOVED AND RE-INSTALLED AFTER ANY WORK DONE ON THE CEILING. REFER TO PLUMBING, HVAC, AND ELECTRICAL DRAWINGS FOR ADDITIONAL INFORMATION.
5. CONTRACTOR SHALL PATCH, REPAIR AND/OR REPLACE TO MATCH EXISTING CEILING TILE AND GRID OR SOFFIT FINISHES THAT ARE TO BE REMOVED FOR ANY WORK DONE ON OR ABOVE THE CEILING OR SOFFIT. REFER TO CEILING PLAN, PLUMBING, HVAC, AND ELECTRICAL DRAWINGS FOR ADDITIONAL INFORMATION.
6. ALL NEW CEILINGS TO BE CLASS A.
7. EXAMINE EXISTING REFRIGERATED CHASES FOR POSSIBLE REUSE. REBUILD ACCORDING TO DETAIL 15 OR 16/A9.2.
8. GC TO PROVIDE AND INSTALL TWO #10 SAFETY WIRES PER ALL NEW AND IMPROPERLY SUPPORTED EXISTING METAL HALIDE AND FLUORESCENT FIXTURES. ATTACH TO JOIST AT PROPER LOCATION AS COORDINATED WITH ELECTRICAL CONTRACTOR. (ELECTRICAL SHALL ATTACH TO FIXTURE.)
9. PROVIDE 9" X 9" METAL ACCESS PANEL(S) AS REQUIRED IN RESTROOM GYPSUM BOARD CEILINGS FOR VALVE ACCESS (VIF).
10. WHERE CEILING HEIGHTS CHANGE, PROVIDE A BULKHEAD AS REQUIRED. REF DETAIL 19/A9.2.
11. CEILING SYSTEM ABOVE OVENS TO HAVE PROFESSIONAL DEEP CLEANING.
12. REPAIR ANY DAMAGED CEILINGS AS REQ.

X REFLECTED CEILING PLAN KEY NOTES

ITEMS IN THIS LEGEND MAY NOT OCCUR ON THIS JOB. SEE PLAN FOR ITEMS THAT APPLY.

KEY NOTES:

1. EXISTING SOFFIT CONSTRUCTION TO REMAIN. PATCH AND REPAIR IN PREPARATION TO RECEIVE NEW SOFFIT FINISH. REF A2.4.
2. EXISTING DECORATIVE SHED ROOF TO REMAIN.
3. CUT AND PATCH EXISTING CEILING SYSTEM AS REQUIRED.
4. NEW AND/OR EXISTING TRACK/ACCENT LIGHTING. REF ELECTRICAL FOR ADDITIONAL INFORMATION.
5. NEW COMPASSO TRIM.
6. NEW INSULATED CEILING. REF DETAIL 10/A9.2.
7. MODIFY SOFFIT AS REQUIRED TO ACCOMMODATE NEW CASE HEIGHT.
8. LITE LAB UTILITY GRID SYSTEM TO BE REBRACED, RECIRCUITED, AND THE CONNECTORS RE-ATTACHED.
9. NEW HANGING PANELS FOR GRAPHIC, BY PUBLIX.
10. ALIGN FACE OF SOFFIT WITH EDGE OF ADJACENT WALL.
11. PATCH PORTION OF SOFFIT WHERE GABLE CONSTRUCTION IS TO BE REMOVED TO MATCH ADJACENT.
12. EXTEND ACOUSTICAL TILES AND GRID AS REQUIRED TO PROVIDE ENTIRE UNIFORM FINISHED CEILING MAINTAINING EXISTING SYSTEM ADJACENT.
13. LOCKABLE ACCESS PANEL. REF SHEET A2.1 FOR SIZES AND ADDITIONAL INFORMATION.
14. PROVIDE SOFFIT RETURN. MATCH EXISTING PROFILE & CONSTRUCTION.
15. SECOND LAYER OF 5/8" GYP BOARD BAND, REF A2.4 FOR HEIGHTS

MEZZANINE:

1. 1'-0" FLUSH CEILING TILES ONLY IN ALL MEZZANINE ROOMS, EXCEPT THE MEN AND WOMEN RESTROOM. GRID TO REMAIN.

Order Plans @ WWW.LDLine.com

REFLECTED CEILING PLAN LEGEND:

- NEW A/C RETURN AIR DIFFUSER. SEE MECHANICAL DRAWINGS
- NEW A/C RETURN AIR DIFFUSER. SEE MECHANICAL DRAWINGS
- NEW A/C AIR SUPPLY. SEE MECHANICAL DRAWINGS
- * FOR EXISTING SUPPLY AND RETURN AIR DIFFUSERS. SEE MECHANICAL DRAWINGS
- NEW EXIT LIGHT SIGN CEILING MOUNTED.SEE ELECTRICAL DRAWINGS.
- NEW EXIT LIGHT SIGN WALL MOUNTED. SEE ELECTRICAL DRAWINGS.
- NEW 2X4 LIGHT FIXTURE(S). SEE ELECTRICAL DRAWINGS
- NEW 2X2 LIGHT FIXTURE(S). SEE ELECTRICAL DRAWINGS
- NEW LIGHT FIXTURE(S). SEE ELECTRICAL DRAWINGS
- NEW FREEZER/COOLER LIGHT FIXTURE. SEE ELECTRICAL DRAWINGS
- NEW EXTERIOR LIGHT FIXTURE. SEE ELECTRICAL DRAWINGS
- NEW INSULATED COMPOSITE PANEL CEILING SYSTEM (2'-8" W @ COOLERS/FREZERS AND 4'-0" W @ MEAT/SEAFOOD WORKING AREAS) FURNISHED BY PUBLIX AND INSTALLED BY REFRIGERATION CONTRACTOR.
- NEW GYP BOARD CEILING. SEE SHEET A2.1 FOR FINISHES KEY.
- EXISTING CEILING GRID & TILES TO REMAIN. REPAIR, CLEAN & REUSE AS REQUIRED.
- NEW 2' x 4' CEILING TILES, GRID TO REMAIN. SEE SHEET A2.1 FOR CEILING TILE FINISH KEY.
- NEW 2'x 2' CEILING TILES, GRID TO REMAIN. SEE SHEET A2.1 FOR CEILING TILE FINISH KEY.
- NEW 2'x 4' CEILING GRID AND TILES. (NOTE: NOT ALL CEILING TILES ARE NEW - REUSE AND CLEAN EXISTING GRID
- NEW 2'x 2' CEILING GRID AND TILES. (NOTE: NOT ALL CEILING TILES ARE NEW - REUSE AND CLEAN EXISTING GRID
- NEW OR MODIFIED SOFFIT WALL OR CANOPY
- EXISTING SOFFIT WALL OR CANOPY
- NEW MARKET COILS BELOW CEILING
- EXISTING COOLER/FREEZER EVAPORATOR COILS
- NEW COOLER/FREEZER EVAPORATOR COILS
- EXISTING PENDENT SPRINKLER TO REMAIN
- EXISTING DRY PENDENT SPRINKLER TO REMAIN
- EXISTING UPRIGHT SPRINKLER TO REMAIN
- EXISTING UPRIGHT SPRINKLER ON SPRIG-UP TO REMAIN
- NEW UPRIGHT SPRINKLER (ON SPRIG-UP IF NECESSARY)
- NEW PENDENT SPRINKLER
- RELOCATED PENDENT SPRINKLER
- NEW DRY PENDENT SPRINKLER
- INTERIOR PAINT. REF A2.1

1 A3.1 **REFLECTED CEILING PLAN**
SCALE: 1/8" = 1'-0"

NORTH

LITTLE
ARCHITECTURE · ARCHITECTURAL CONSULTING
815 South College Street, Suite 160 Charlotte, NC 28202
T: 704.525.6350 F: 704.561.8700
www.littleonline.com

This drawing and the design shown are the property of Little Diversified Architectural Consulting. The reproduction, copying or other use of this drawing without their written consent is prohibited and any infringement will be subject to legal action.
© Little 2019

Publix
CORPORATE OFFICES - FACILITIES DESIGN
3300 Publix Corporate Parkway
Lakeland, FL 33811-3311
863-688-1188 (MAIN)
863-802-4000 (FAX)
(MAILING ONLY)

SIENNA LITE DECOR

ARCHITECT OF RECORD:
TIM MORRISON
SOUTH CAROLINA REGISTRATION # 9867

STRUCTURAL ENGINEER OF RECORD:
JOHN FRANZEN
SOUTH CAROLINA REGISTRATION # 20599

PLUMBING ENGINEER OF RECORD:
JOHN FRANZEN
SOUTH CAROLINA REGISTRATION # 22577

FIRE PROTECTION ENGINEER OF RECORD:
PATI GHARAVI
SOUTH CAROLINA REGISTRATION # 26997

MECHANICAL ENGINEER OF RECORD:
PATI GHARAVI
SOUTH CAROLINA REGISTRATION # 22573

ELECTRICAL ENGINEER OF RECORD:
ROBERT M. STACY
SOUTH CAROLINA REGISTRATION # 33673

REFRIGERATION ENGINEER OF RECORD:
JEFFREY PATTON
SOUTH CAROLINA REGISTRATION # 34153

ISSUED FOR
100% FOR CONSTRUCTION

ISSUE / DATE
10/16/2019

REVISIONS

NO.	REASON	DATE

PROJECT TEAM
PRINCIPAL IN CHARGE
Tim Morrison, AIA
PROJECT MANAGERS
Miguel Vazquez/Heather Nifong
DESIGN TEAM
HV

PROJECT NAME
PUBLIX 1485 Remodel
Village at Cherry Road
2186 N. Cherry Road
Rock Hill, SC 29732

PROJECT NUMBER
122.12061.00

SHEET NAME
REFLECTED CEILING PLAN

SHEET NUMBER
A3.1