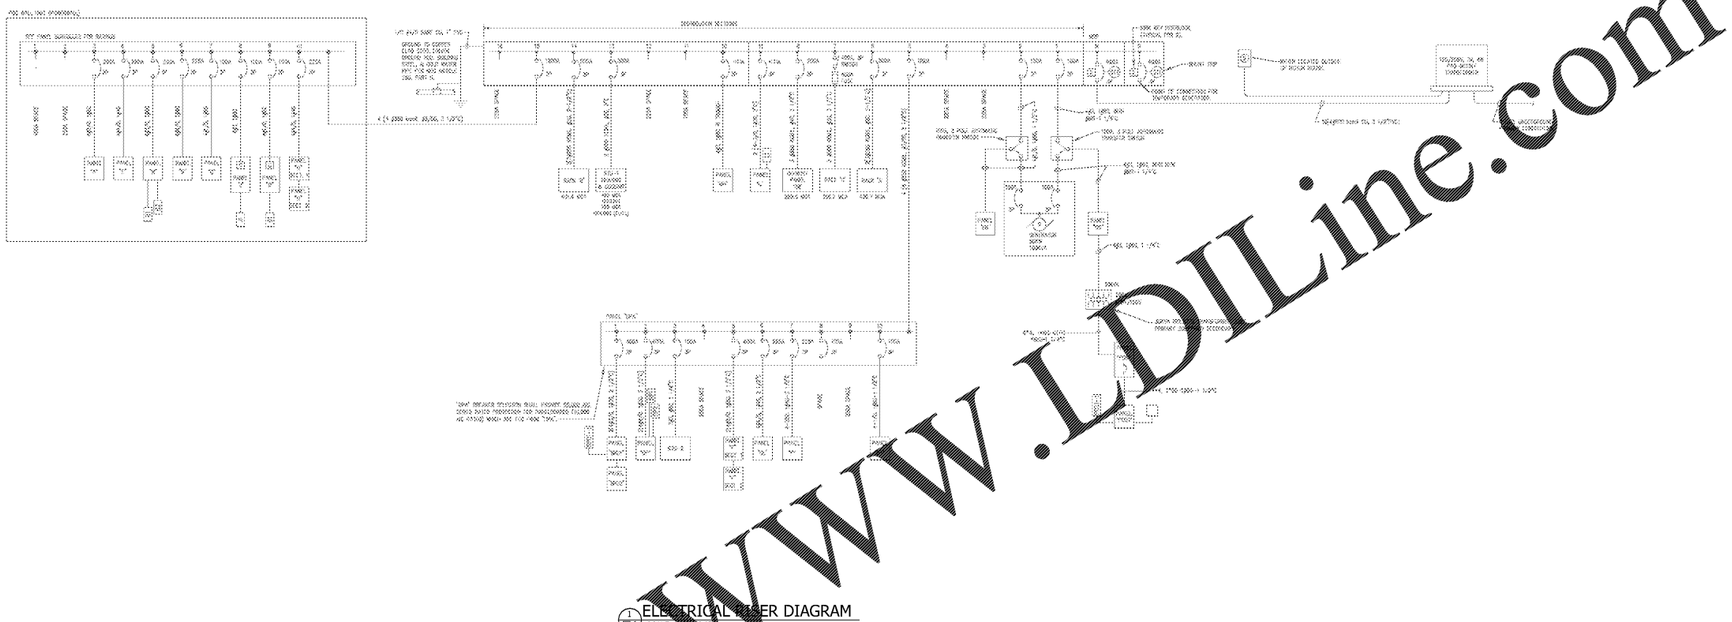

1 E7.1 ELECTRICAL RISER DIAGRAM
SCALE: 1/4" = 1'-0"

LOAD ANALYSIS - FOR SERVICE #1 OF 1 208Y/120V, 3 PHASE, 4 WIRE					
LOAD	KVA	NEC DEMAND FACTOR	NEC KVA	AMPS @ 208 VAC	NOTES
EXISTING PEAK LOAD*	508	1.25	656	1824	NEC Article 220, Section 220-87
DELETED LOAD		1.00	0	0	
ADDED LOAD					
LIGHTING - Conditioned	41.37	1.25	52	144	NEC Article 210, Section 210-3
HVAC EQUIPMENT	0	1.00	0	0	NEC Article 440, Section 440-33 & 430-83
PROJECT REFRIGERATION	24.76	1.25	30	69	NEC Article 440, Section 440-32 & 220-82
KITCHEN EQUIPMENT	22.46	0.65	15	41	NEC Article 220, Section 220-56
WATER HEATERS	0	1.25	0	0	NEC Article 422, Section 422-13
RECEPTACLES - 1ST 10 KVA	10	1.00	10	28	NEC Article 220, Section 220-44
RECEPTACLES REMAINING	0.32	0.50	0	0	NEC Article 220, Section 220-44
OTHER - Conditioned	0	1.00	0	0	NEC Article 215, Section 215-2
OTHER - Non-Conditioned	10.69	1.00	11	30	NEC Article 215, Section 215-2
TOTAL LOAD			773	2136	
SERVICE EQUIP. RATING - AMPS				4000	

PEAK DEMAND = 423KW
POWER FACTOR = 0.8
PEAK DEMAND = 423/0.8 = 528 KVA

*Based on previous 12 month peak load demand data provided by the utility.
A power factor of 0.8 has been assumed to determine peak kVA.

NOTES
1. ALL EXISTING CONDITIONS ARE SHOWN GRAYSCALED. ALL NEW WORK IS SHOWN BOLD.

Order Plans @ WWW.LDILine.com

LITTLE
UNLIMITED ARCHITECTURAL CONSULTING
615 South College Street, Suit 1500 Charlotte NC, 28202
T: 704.525.6350 F: 704.561.8700
www.littleonline.com

This drawing and the design shown are the property of Little Unlimited Architectural Consulting. The reproduction, copying or other use of this drawing without their written consent is prohibited and any infringement will be subject to legal action.
© Little 2019

publix
CORPORATE OFFICES - FACILITIES DESIGN
3300 PUBLIX CORPORATE PARKWAY, LAKELAND, FL 33811-3311

TRANSIT ENGINEERING, INC. No. 1642
STATE OF SOUTH CAROLINA
EXPIRES: 06/31/2021

Digitally Signed
Robert K Stacy
2019.11.11 10:41:06-05'00'

SIENNA LITE DECOR

ARCHITECT OF RECORD:
TED DAVIDSON
SOUTH CAROLINA REGISTRATION # 5557
CIVIL ENGINEER OF RECORD:
DANIEL P. SMITH
SOUTH CAROLINA REGISTRATION # 21556
PLUMBING ENGINEER OF RECORD:
CHRIS PIERCE
SOUTH CAROLINA REGISTRATION # 22913
FIRE PROTECTION ENGINEER OF RECORD:
CHRIS PIERCE
SOUTH CAROLINA REGISTRATION # 25387
MECHANICAL ENGINEER OF RECORD:
CHRIS PIERCE
SOUTH CAROLINA REGISTRATION # 22913
ELECTRICAL ENGINEER OF RECORD:
ROBERT K. STACY
SOUTH CAROLINA REGISTRATION # 33919
REFRIGERATION ENGINEER OF RECORD:
CHRIS PIERCE
SOUTH CAROLINA REGISTRATION # 34783

ISSUE FOR
100% FOR CONSTRUCTION

ISSUE DATE
10/16/2019

REVISIONS

NO.	REASON	DATE

PROJECT TEAM
PRINCIPAL IN CHARGE
Knox Stacy, PE
PROJECT MANAGER
Perry Morrow
DESIGN TEAM
BTSTT

PROJECT NAME
PUBLIX 1485 Remodel
Village at Cherry Road
2186 N. Cherry Road
Rock Hill, SC 29732

PROJECT NUMBER
122.12061.00

SHEET TITLE
ELECTRICAL RISER DIAGRAM

SHEET NUMBER
E7.1

NORTH

NOTE: THIS DOCUMENT MAY HAVE BEEN ELECTRONICALLY TRANSMITTED. IF UNSIGNED, IT CANNOT BE FILED FOR PUBLIC RECORD. PUBLIC RECORD FILINGS REQUIRE SIGNED AND SEALED DOCUMENTS.

11/11/2019 12:10:05 PM