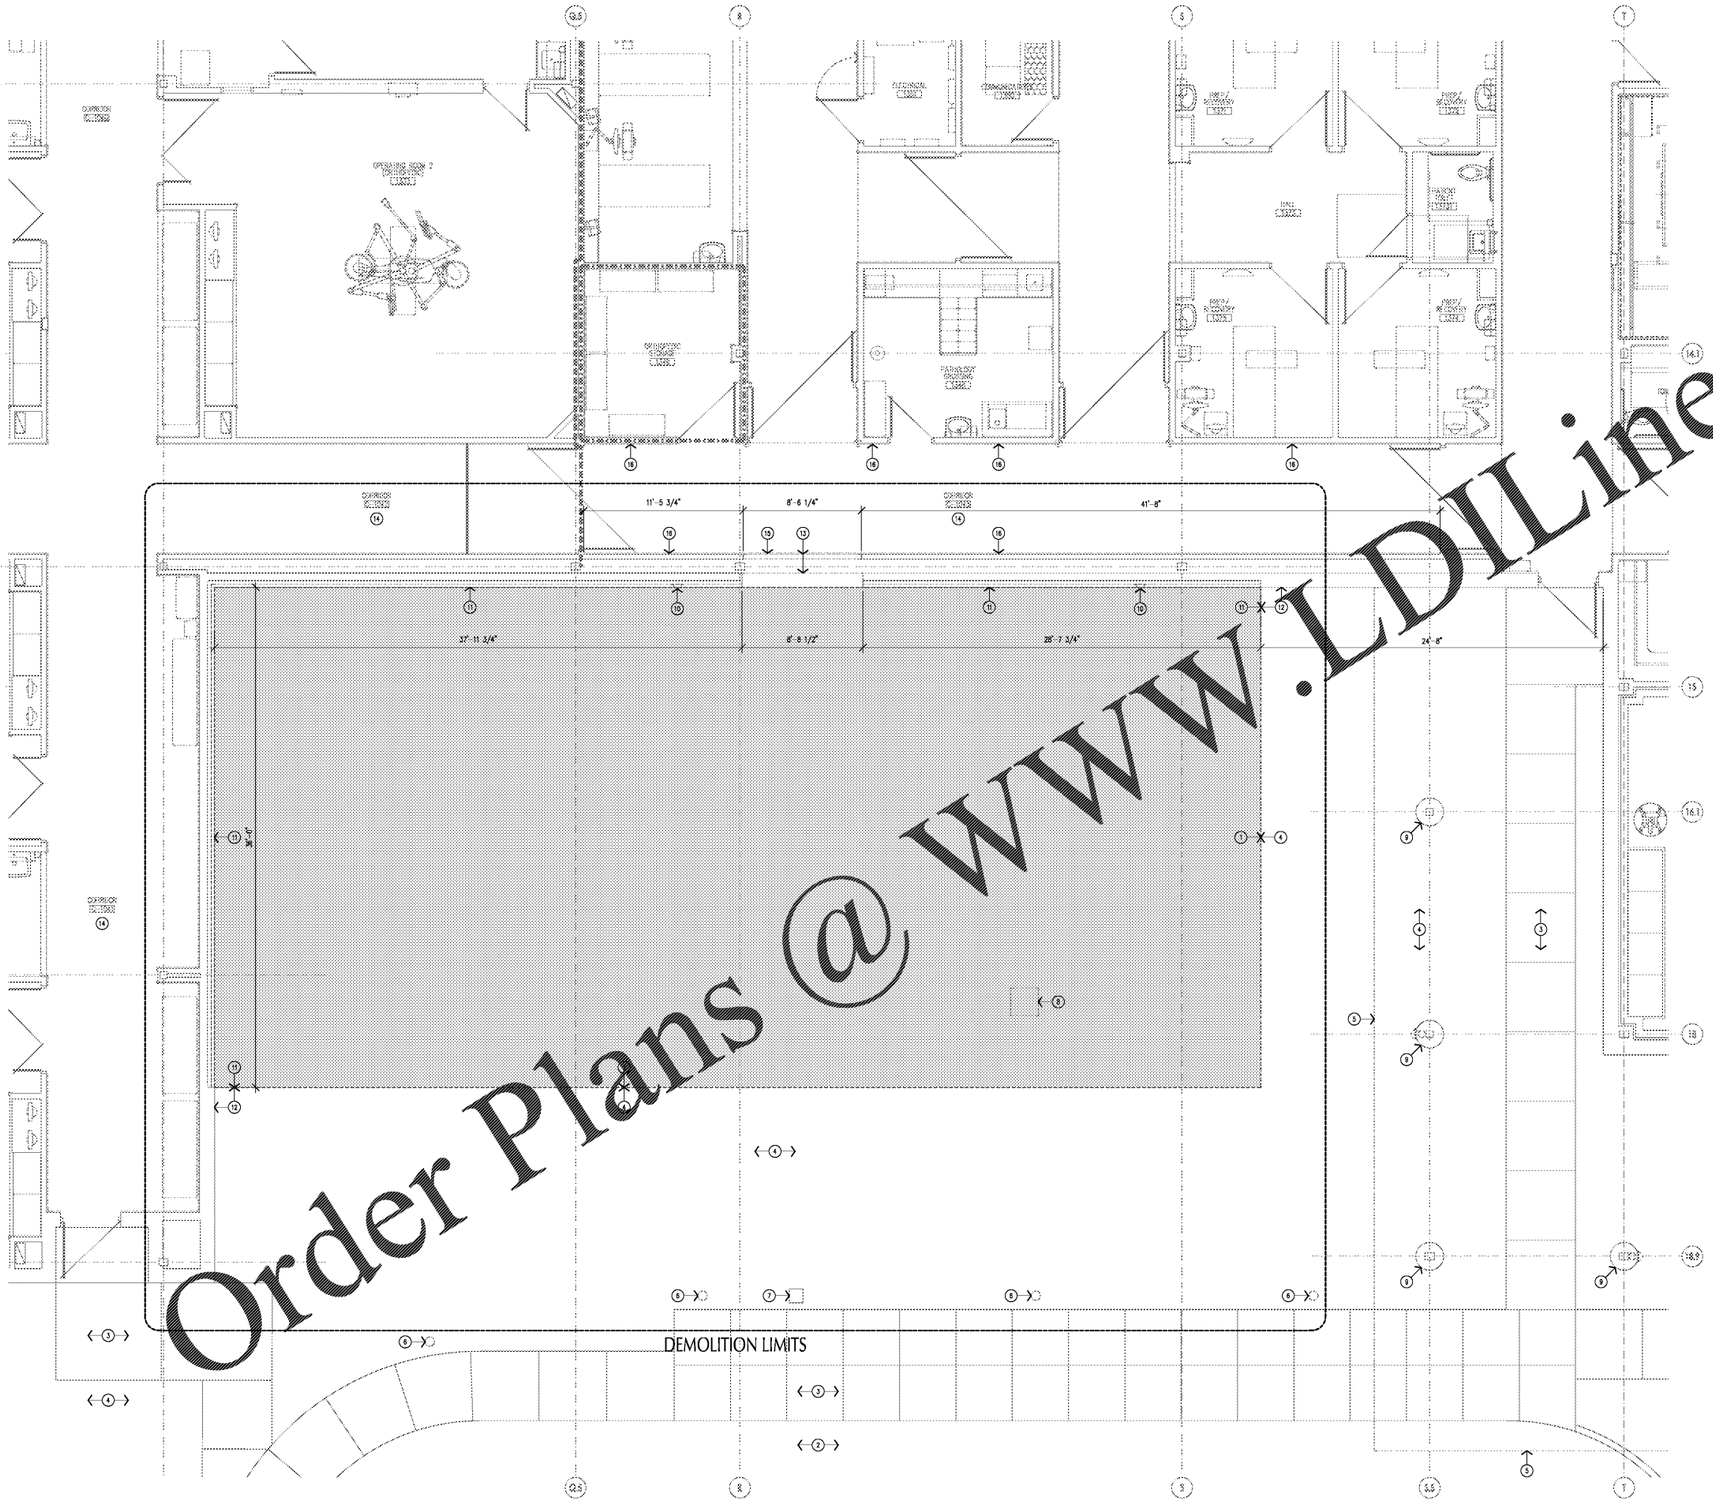

01 ENLARGED DEMOLITION PLAN - AREA 'E7'
A1.1 1/4" = 1'-0" NORTH

REFERENCE PARTIAL DEMOLITION SITE/FLOOR PLAN SHEET A1.0 FOR A COMPLETE LISTING OF DEMOLITION GENERAL NOTES.

SITE DEMOLITION NOTES

1. REMOVE EXISTING SITE FEATURES COMPLETE TO EXTENTS REQUIRED FOR NEW BUILDING CONSTRUCTION. (REFER TO CIVIL DRAWINGS)
2. EXISTING ASPHALT DRIVE TO REMAIN. (REFER TO CIVIL DRAWINGS)
3. EXISTING CONCRETE SIDEWALK TO REMAIN. (REFER TO CIVIL DRAWINGS)
4. EXISTING SITE FEATURES TO REMAIN, THIS AREA, SITE/500 ALL AREAS DISTURBED BY CONSTRUCTION. (REFER TO CIVIL DRAWINGS)
5. LINE OF EXISTING CANOPY ABOVE TO REMAIN.
6. EXISTING ELECTRICAL BOX ASSEMBLY TO REMAIN (REFER TO CIVIL DRAWINGS).
7. EXISTING MOBILE UNIT UTILITY PEDESTAL ASSEMBLY TO REMAIN (REFER TO CIVIL DRAWINGS).
8. REMOVE EXISTING CATCH BASIN AND UNDERGROUND STORM PIPING ASSEMBLY COMPLETE. (REFER TO CIVIL DRAWINGS)
9. EXISTING COLUMN COVER ASSEMBLY TO REMAIN.
10. REMOVE EXISTING OVERFLOW DRAIN ASSEMBLY COMPLETE. (REFER TO CIVIL DRAWINGS)
11. REMOVE EXISTING BRICK MANSOIL, CAST STONE [illegible] ASSEMBLY COMPLETE AT EXISTING EXTERIOR WALL OF HOSPITAL, [illegible] ALONG AND BEHIND WATER RESISTANT MEMBRANE ASSEMBLIES TO [illegible]
12. EXISTING EXTERIOR WALL ASSEMBLY TO REMAIN.
13. REMOVE PORTION OF [illegible] WALL ASSEMBLY AS REQUIRED FOR NEW DOOR OPENING.
14. EXISTING FINISHES TO REMAIN, TYPICAL. PATCH AND REPAIR ALL FINISHES DAMAGED BY DEMOLITION/CONSTRUCTION ACTIVITIES TO MATCH ADJACENT FINISHES.
15. REMOVE PORTION OF EXISTING HANDRAIL AND GUARDRAIL ASSEMBLIES COMPLETE AT NEW OPENING.
16. EXISTING HANDRAIL AND GUARDRAIL ASSEMBLIES TO REMAIN.

DEMOLITION LEGEND

WALL TO BE REMOVED
DOOR/DOOR FRAME TO BE REMOVED
WATER CLOSET TO BE REMOVED (REFER TO PLUMBING DRAWINGS)
LAVATORY/SINK TO BE REMOVED (REFER TO PLUMBING DRAWINGS)
DEMOLITION NOTE

KEYPLAN

NOT TO SCALE

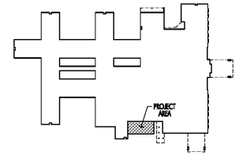

AREA 'E7'

STENGEL-HILL ARCHITECTURE
613 WEST MAIN STREET
LOUISVILLE, KENTUCKY 40202
502.893.1875
502.893.1876 fax

Civil Engineering
CRUNK ENGINEERING
Structural Engineering
SKYHOOK STRUCTURAL ENGINEERING, P.C.
Mechanical/Electrical Engineering
cmta ENGINEERING CONSULTANTS
Interior Design
INNER DESIGN STUDIO

Clark Regional MEDICAL CENTER

CHARLES A. HILL REGISTERED No. 4729 COMMONWEALTH OF KENTUCKY ARCHITECT

CONSTRUCTION DRAWINGS

ENLARGED DEMOLITION PLAN
CATH LAB SUITE ADDITION
CLARK REGIONAL MEDICAL CENTER
WINCHESTER, KENTUCKY

30 DECEMBER 2019
CRM1807

A1.1

Order Plans @ WWW.LDILine.com