SYMBOLS	
	EMERGENCY LIGHTS
EX	EXIT LIGHTS
F.E.	FIRE EXTINGUISHER

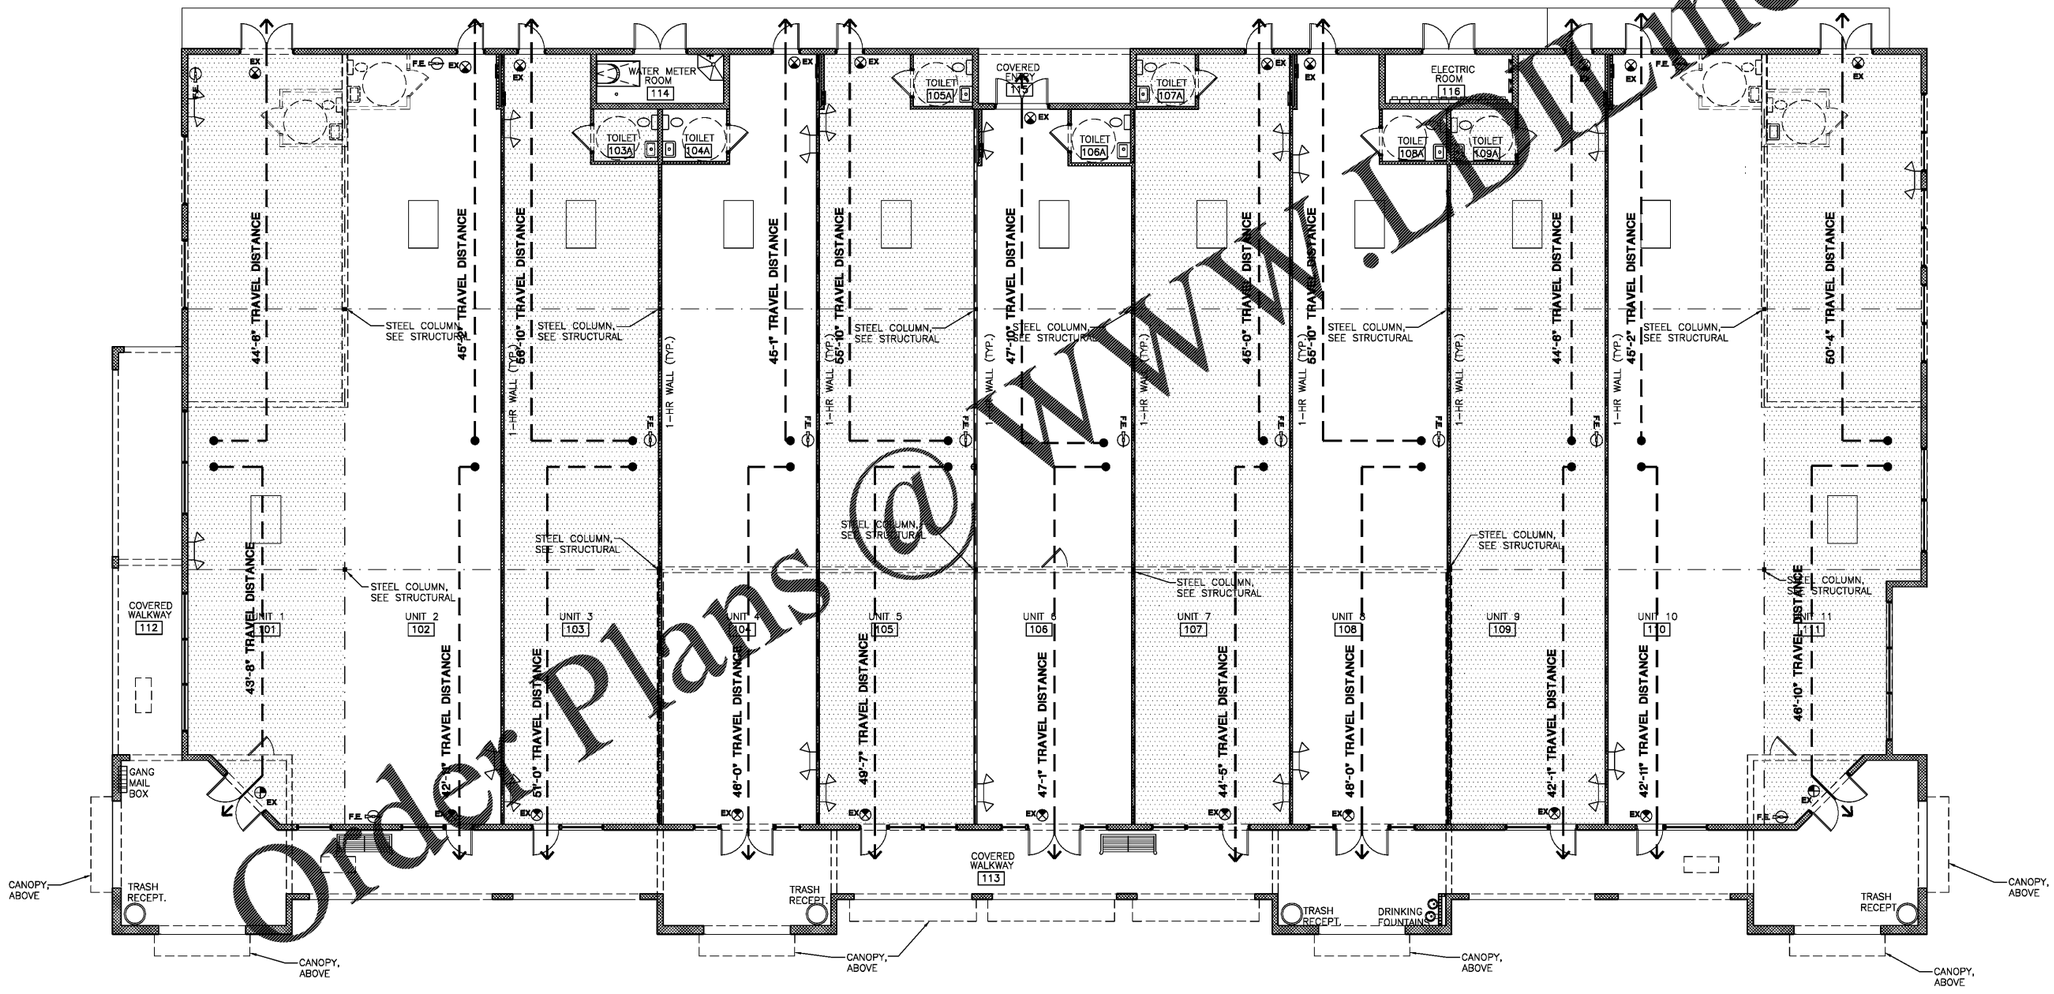

N

LIFE SAFETY PLAN

SCALE: 1/8" = 1'-0"

Order Plans @ WWW.Dline.com

GESHAY ASSOCIATES, INC.
GA ARCHITECT
AA 0003662

380 10th St. S., Ste 103
Naples, Florida 34102

PH: (239) 261-6949
FAX: (239) 261-6153

Consultant:

Project:

NEW SHOPPING CENTER FOR:

SANDBANKS LLC REDEVELOPMENT U.S. 41, NAPLES, FL

© 2019

GESHAY ASSOCIATES, INC EXPRESSLY RESERVES ITS COPYRIGHT AND OTHER PROPERTY RIGHTS FOR THESE DRAWINGS AND DESIGN(S), INCLUDING THEIR ORIGINAL PURPOSE AND SITE. THESE DRAWINGS MAY NOT TO BE REPRODUCED, CHANGED, REUSED OR COPIED WITHOUT WRITTEN CONSENT OF GESHAY ASSOCIATES, INC. ANY ASSIGNMENT TO ANOTHER PARTY IS UNINTENDED AND PROHIBITED.

Indicator	Date	Remarks/Revisions

Sign & Seal

Drawn by:	MG
Checked by:	JG
Date:	04/04/19

Project No. GA1700.15

LS-1

Sheet No. 2 OF 18