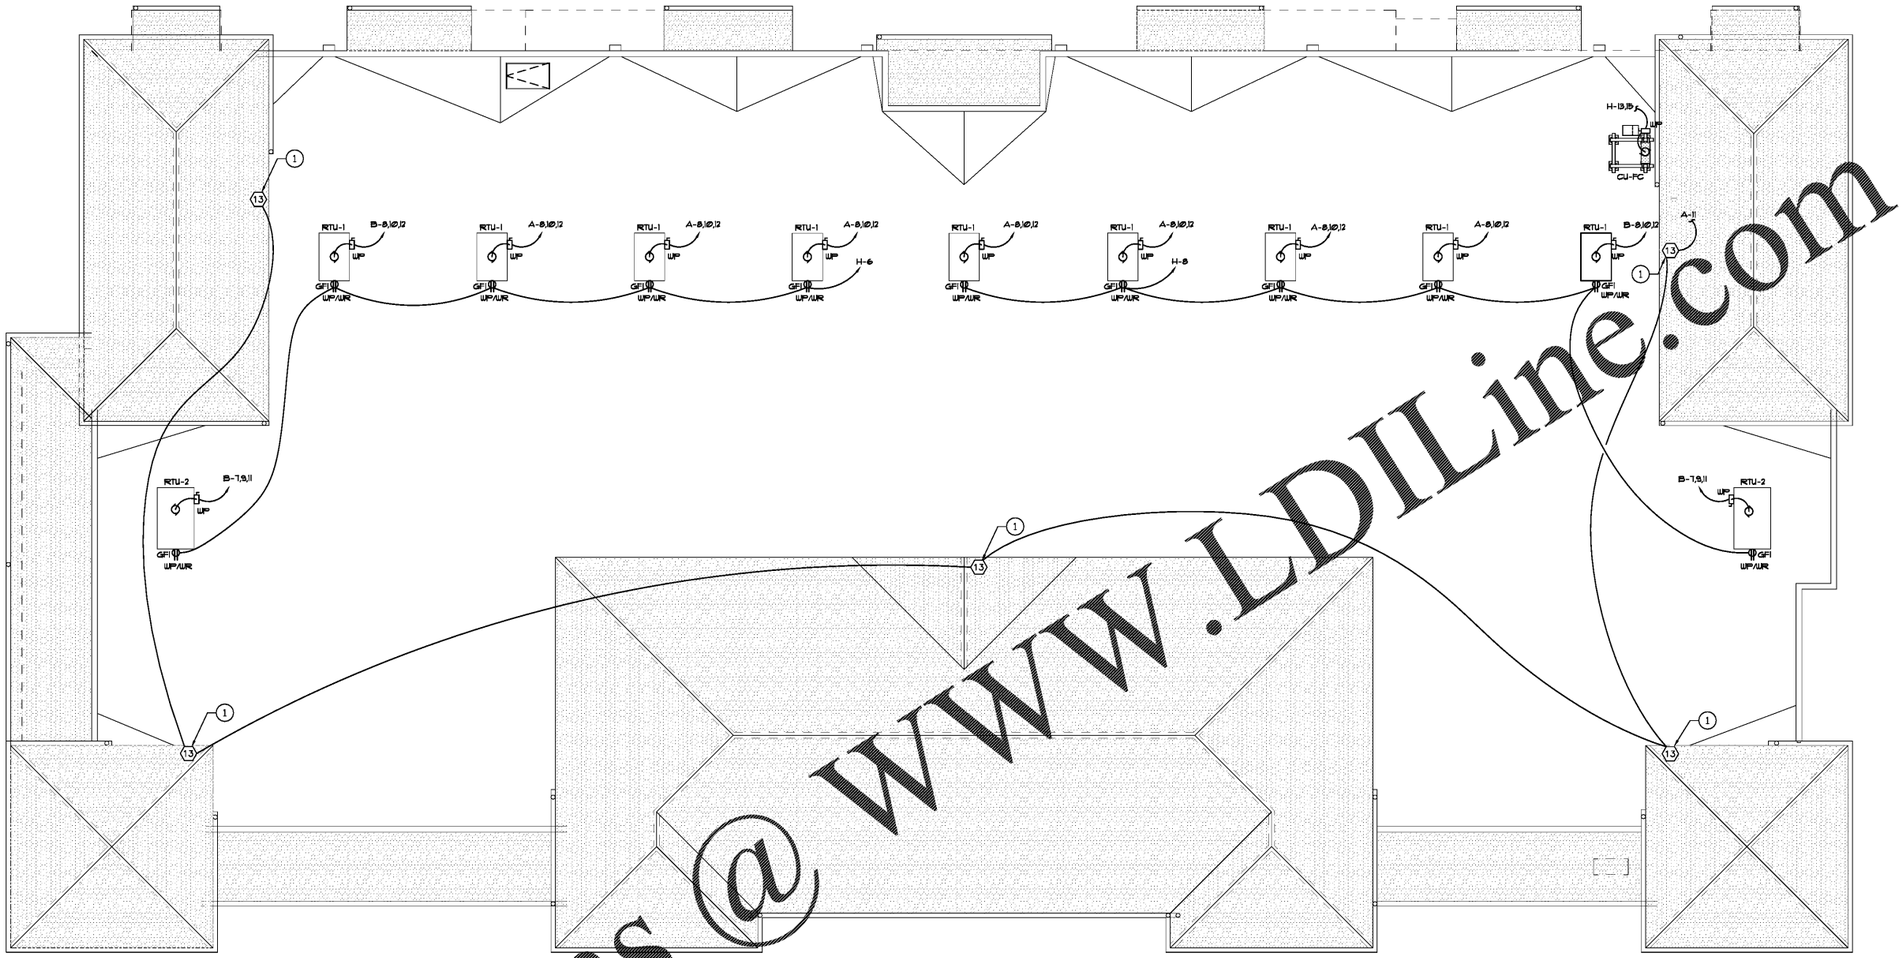

ROOF ELECTRICAL PLAN

SCALE: 1/8" = 1'-0"

SHEET NOTES:

1. TIMER SWITCHED LIGHT WITH CAGE & RECEPTACLE (NOT SWITCHED) IN ATTIC. COORDINATE LOCATION WITH ARCHITECT & GC.

Order Plans @ WWW.LDILine.com

JEWITT ENGINEERING, INC.
Established 1994
CA #30145
623 BAYSIDE DRIVE FORT MYERS, FLORIDA 33919 (239) 432-1550
jjewitt@comcast.net
"THE POWER BEHIND THE DESIGN"
JEI

THE USE OF THESE DRAWINGS AND SPECIFICATIONS SHALL BE RESTRICTED TO THE ORIGINAL USE FOR WHICH THEY WERE PREPARED AND PUBLICATION THEREOF IS EXPRESSLY LIMITED TO SUCH USE. REUSE, REPRODUCTION, OR PUBLICATION BY ANY METHOD, IN WHOLE OR PART, IS PROHIBITED WITHOUT THE WRITTEN CONSENT OF THE ENGINEER. TITLE TO THE DESIGNS REMAINS WITH THE ENGINEER WITHOUT PREJUDICE. VISUAL CONTACT WITH THESE DRAWINGS CONSTITUTES PRIMA FACIE EVIDENCE OF THE ACCEPTANCE OF THESE RESTRICTIONS.

JEFFREY J. JEWITT P.E., LEED AP PE #47564

GESHAY
ASSOCIATES, INC.
GA
ARCHITECT
AA 0003662

380 10th St. S., Ste 103
Naples, Florida 34102

PH: (239) 261-6949
FAX: (239) 261-6153

Consultant:

Project:

NEW RETAIL STRIP CENTER FOR:

SANDBANKS LLC
REDEVELOPMENT
U.S. 41, NAPLES, FL

© 2018
GESHAY ASSOCIATES, INC EXPRESSLY RESERVES ITS COPYRIGHT AND OTHER PROPERTY RIGHTS FOR THESE DRAWINGS AND DESIGN(S), INCLUDING THEIR ORIGINAL PURPOSE AND SITE. THESE DRAWINGS MAY NOT TO BE REPRODUCED, CHANGED, REUSED OR COPIED WITHOUT WRITTEN CONSENT OF GESHAY ASSOCIATES, INC. ANY ASSIGNMENT TO ANOTHER PARTY IS UNINTENDED AND PROHIBITED.

Indicator	Date	Remarks/Revisions
	4/4/19	PERMIT SET

Sign & Seal

Drawn by:	CAC
Checked by:	JJJ
Date:	4/4/19

Project No. 32919-03

E4

Sheet No.